

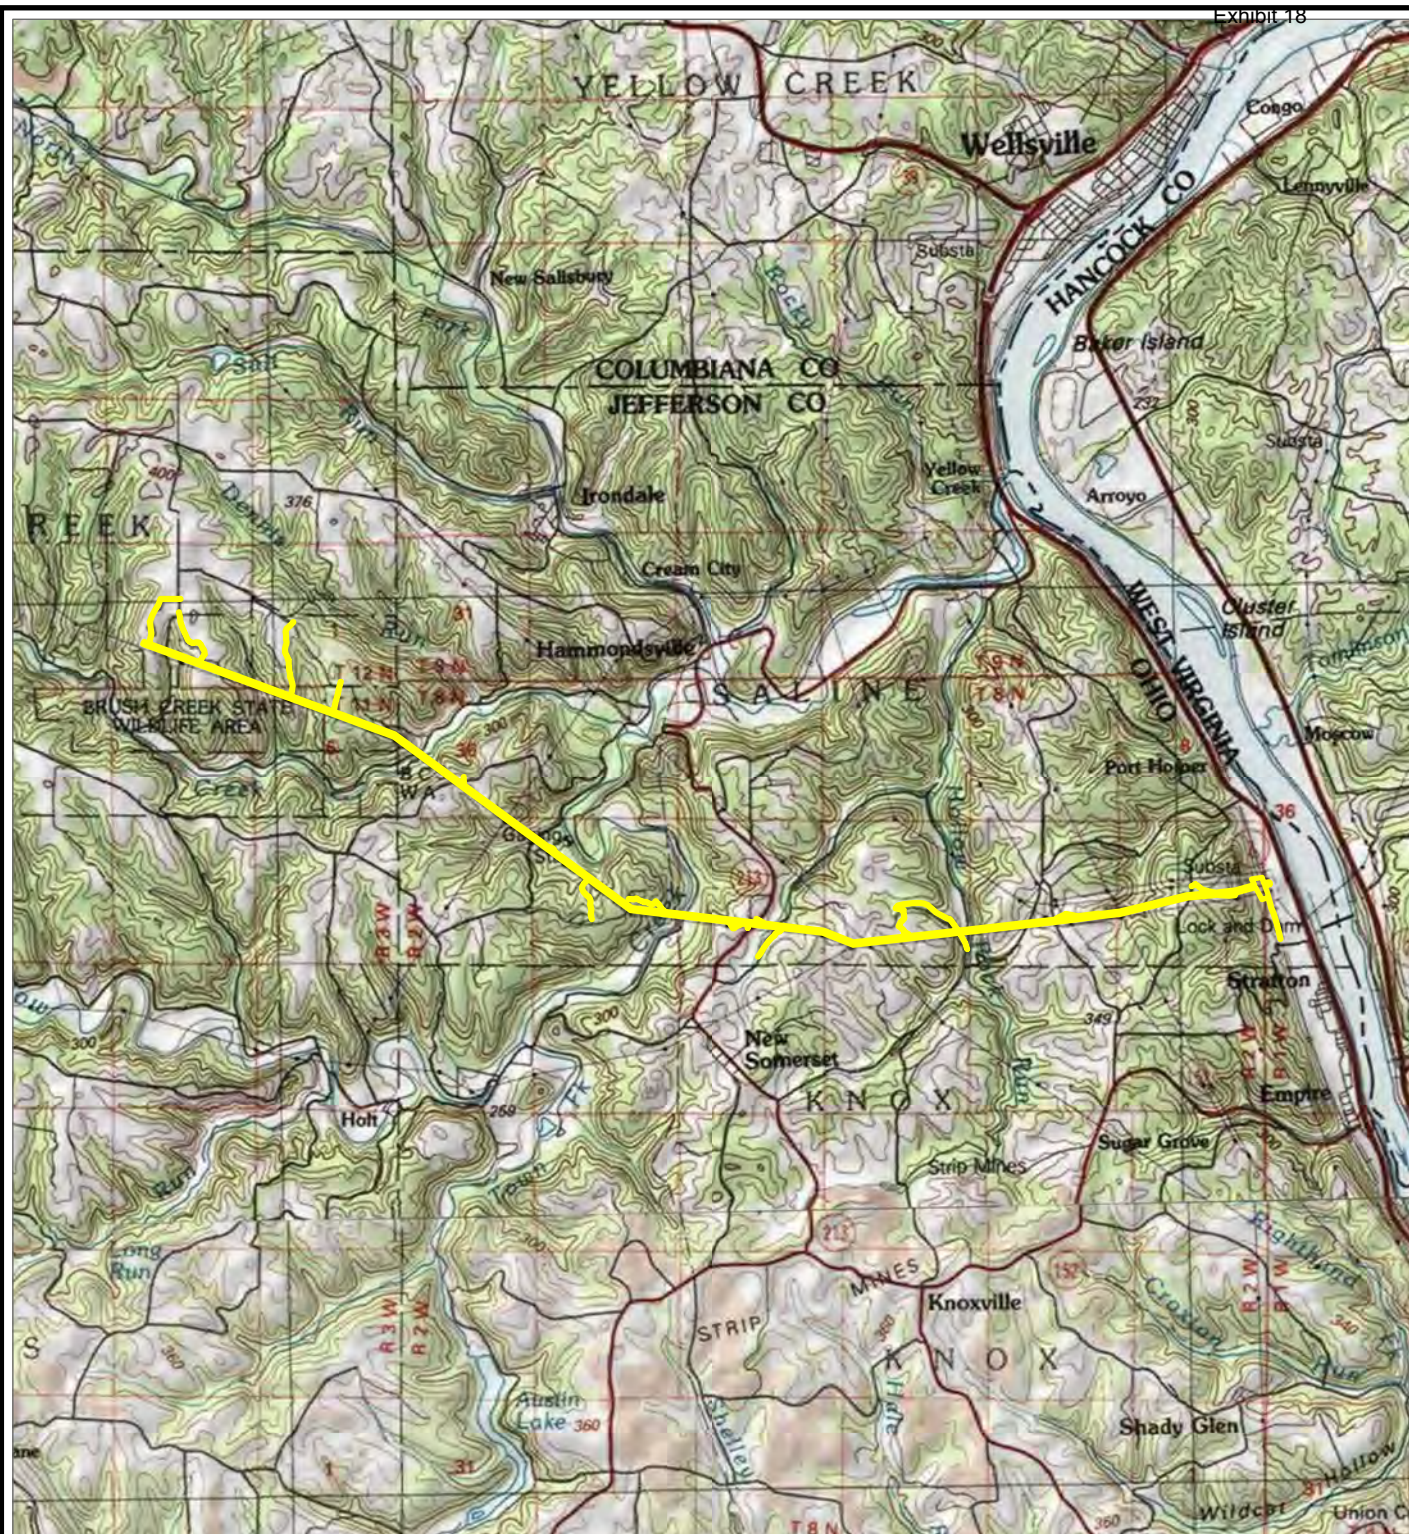


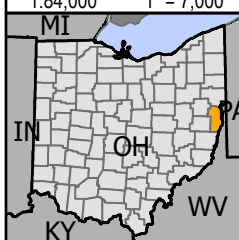

 PROJECT STUDY AREA

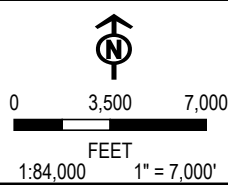

BASE MAP: USA TOPO MAPS MAP SERVICE, SALINEVILLE, WELLSVILLE
QUADS

PROJECT: **FIRSTENERGY
SAMMIS-STAR 345KV REBUILD PROJECT: PHASE 1
JEFFERSON COUNTY, OH**

TITLE: **SITE LOCATION MAP**

DRAWN BY: M. OPEL PROJ. NO.: 630103

CHECKED BY: M. MOLNAR

APPROVED BY: B. FALKINBURG

DATE: MARCH 2026


FIGURE 1



1382 WEST NINTH STREET
SUITE 400
CLEVELAND, OH 44113
PHONE: 216-344-3072

FILE: WDR_PHASE1

- PROJECT STUDY AREA
- EXISTING STRUCTURE
- PROPOSED STRUCTURE

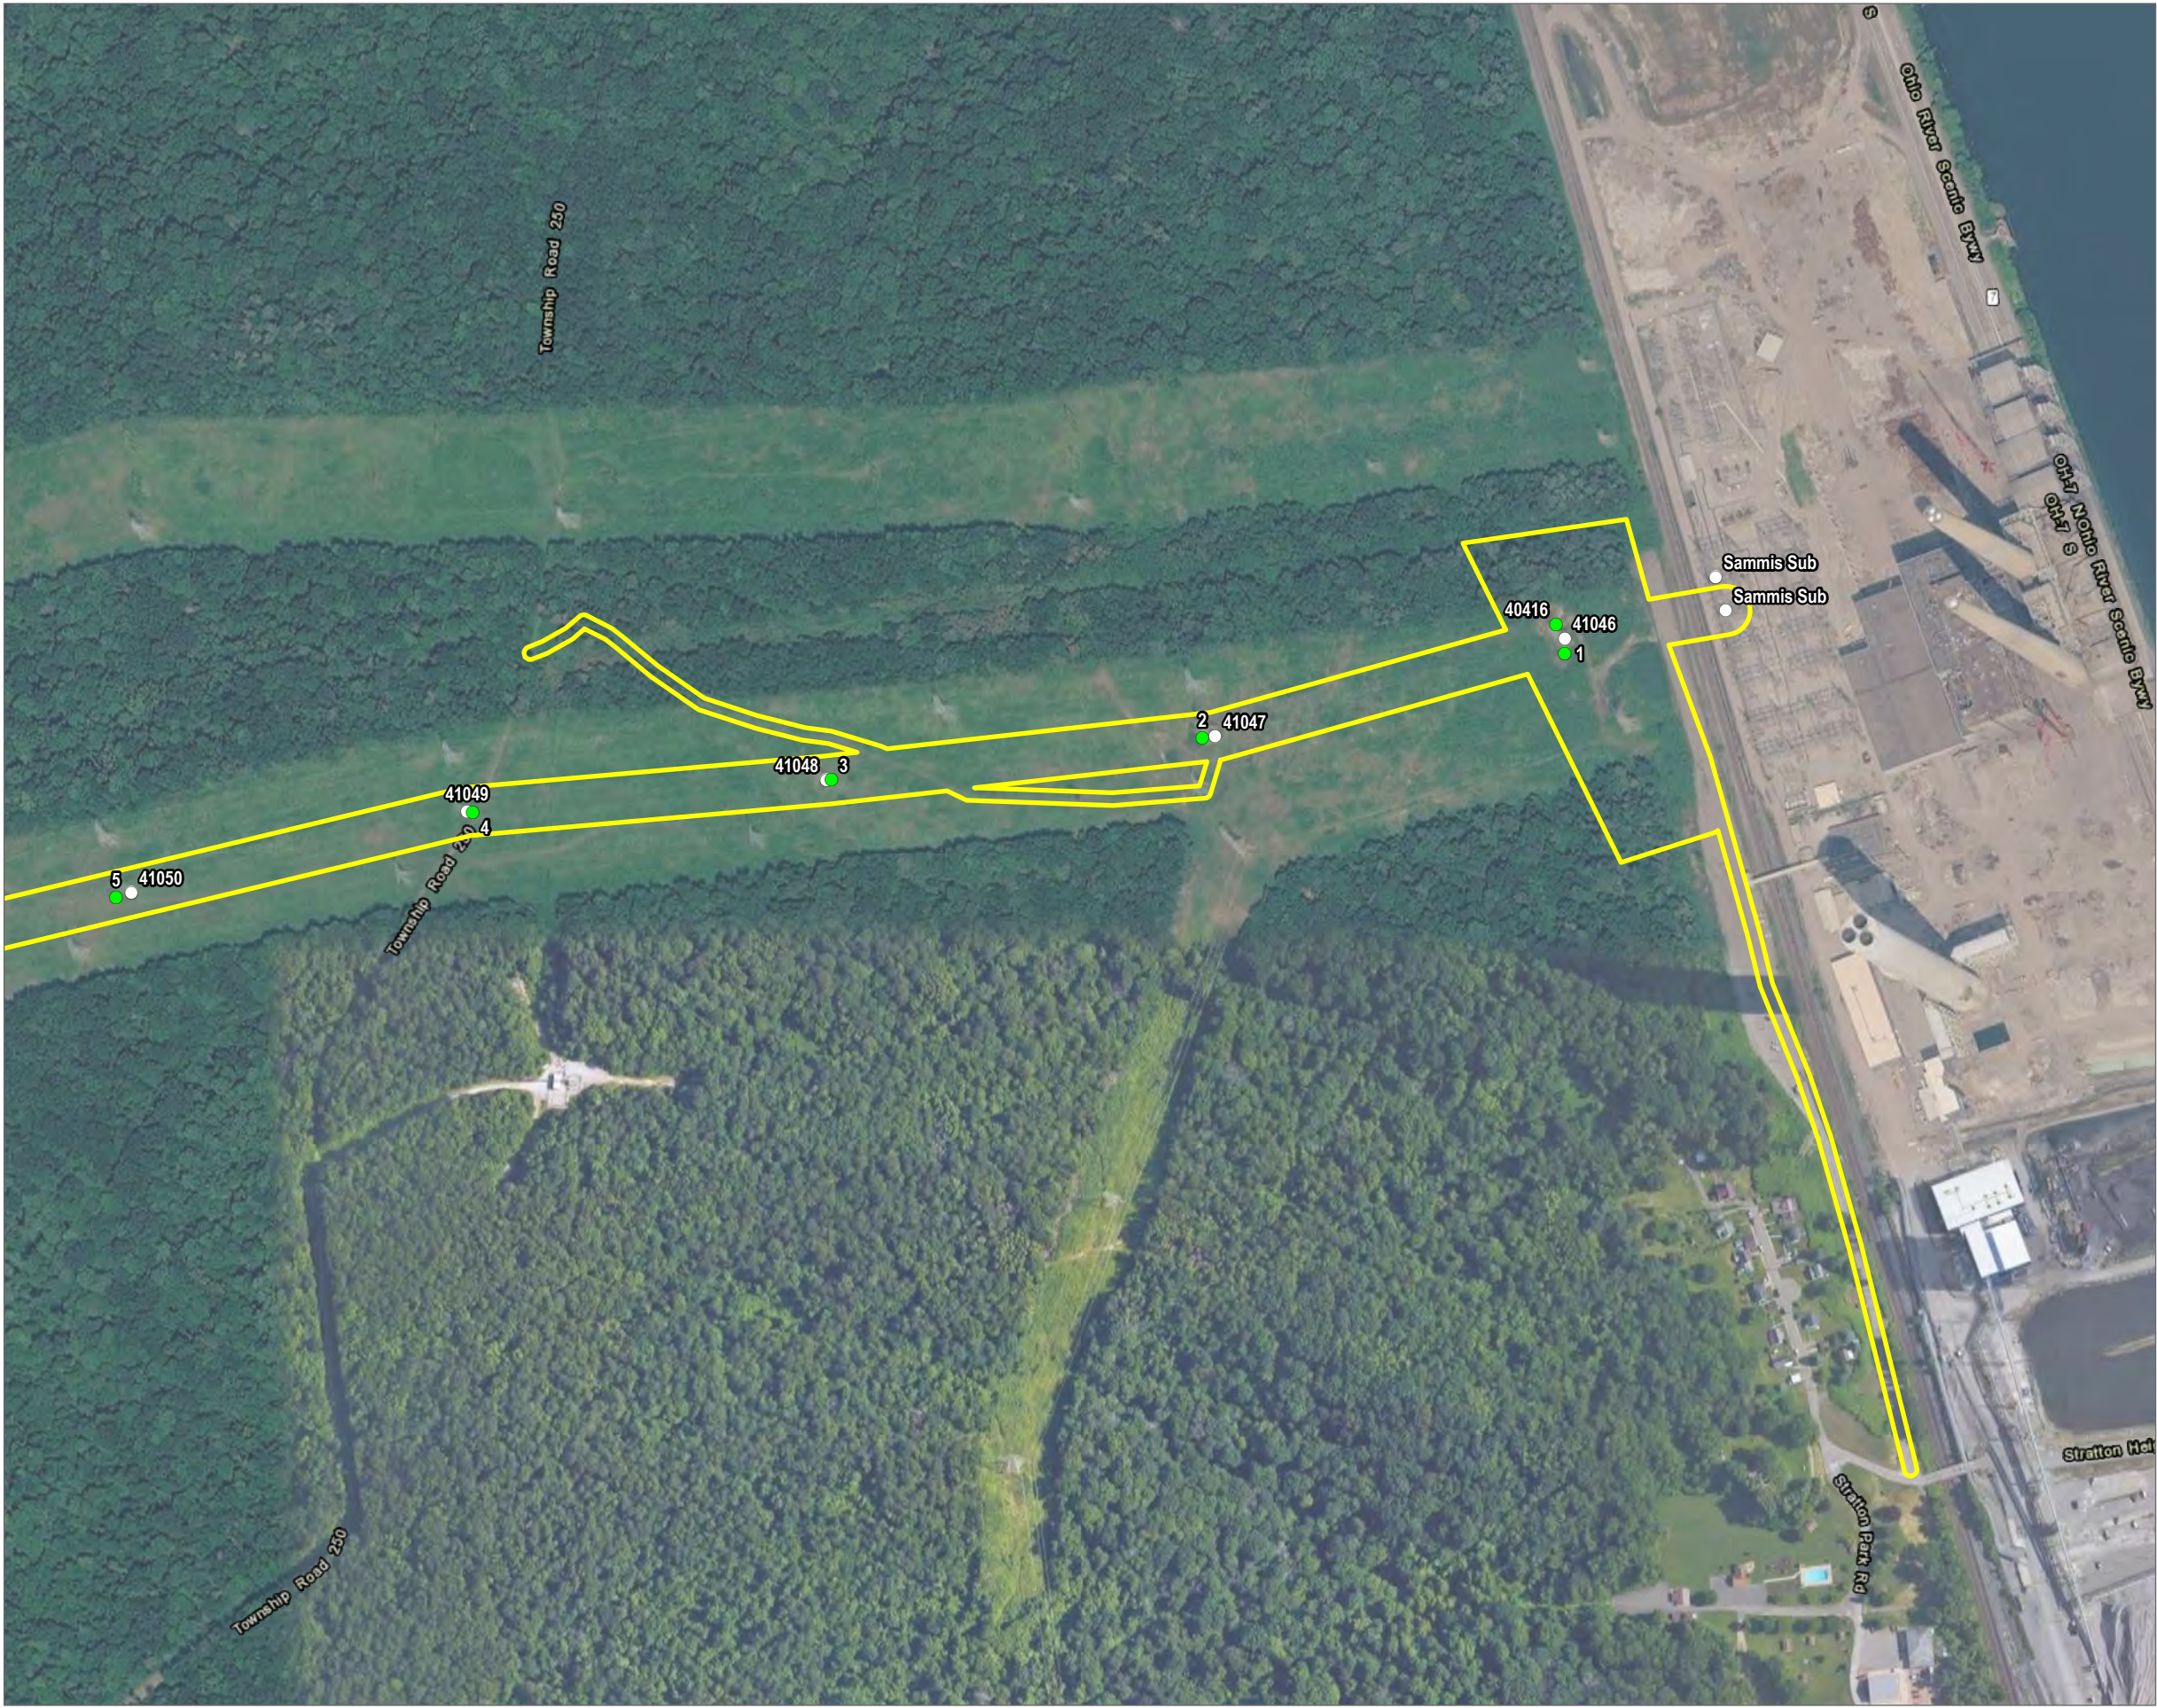


BASE MAP: GOOGLE MAPS.



1:4,800

1" = 400'

0 400 800 FEET

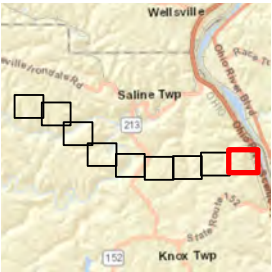

PROJECT: FIRSTENERGY SAMMIS-STAR 345KV REBUILD PROJECT: PHASE 1 JEFFERSON COUNTY, OH	
TITLE: AERIAL MAP	
DRAWN BY: M. OPEL	PROJ. NO.: 630103
CHECKED BY: M. MOLNAR	FIGURE 2 (PAGE 1 OF 9)
APPROVED BY: B. FALKINBURG	
DATE: MARCH 2026	
	
1382 WEST NINTH STREET SUITE 400 CLEVELAND, OH 44113 PHONE: 216-344-3072	
FILE:	WDR_Phase1.aprx


- PROJECT STUDY AREA
- EXISTING STRUCTURE
- PROPOSED STRUCTURE



BASE MAP: GOOGLE MAPS.




1:4,800
1" = 400'

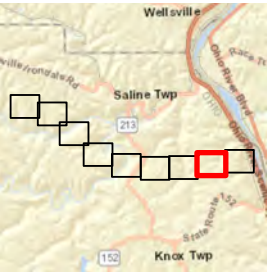

PROJECT: FIRSTENERGY SAMMIS-STAR 345KV REBUILD PROJECT: PHASE 1 JEFFERSON COUNTY, OH		
TITLE: AERIAL MAP		
DRAWN BY: M. OPEL	PROJ. NO.: 630103	
CHECKED BY: M. MOLNAR	FIGURE 2 (PAGE 2 OF 9)	
APPROVED BY: B. FALKINBURG		
DATE: MARCH 2026		
		1382 WEST NINTH STREET SUITE 400 CLEVELAND, OH 44113 PHONE: 216-344-3072
FILE:		WDR_Phase1.aprx



- PROJECT STUDY AREA
- EXISTING STRUCTURE
- PROPOSED STRUCTURE

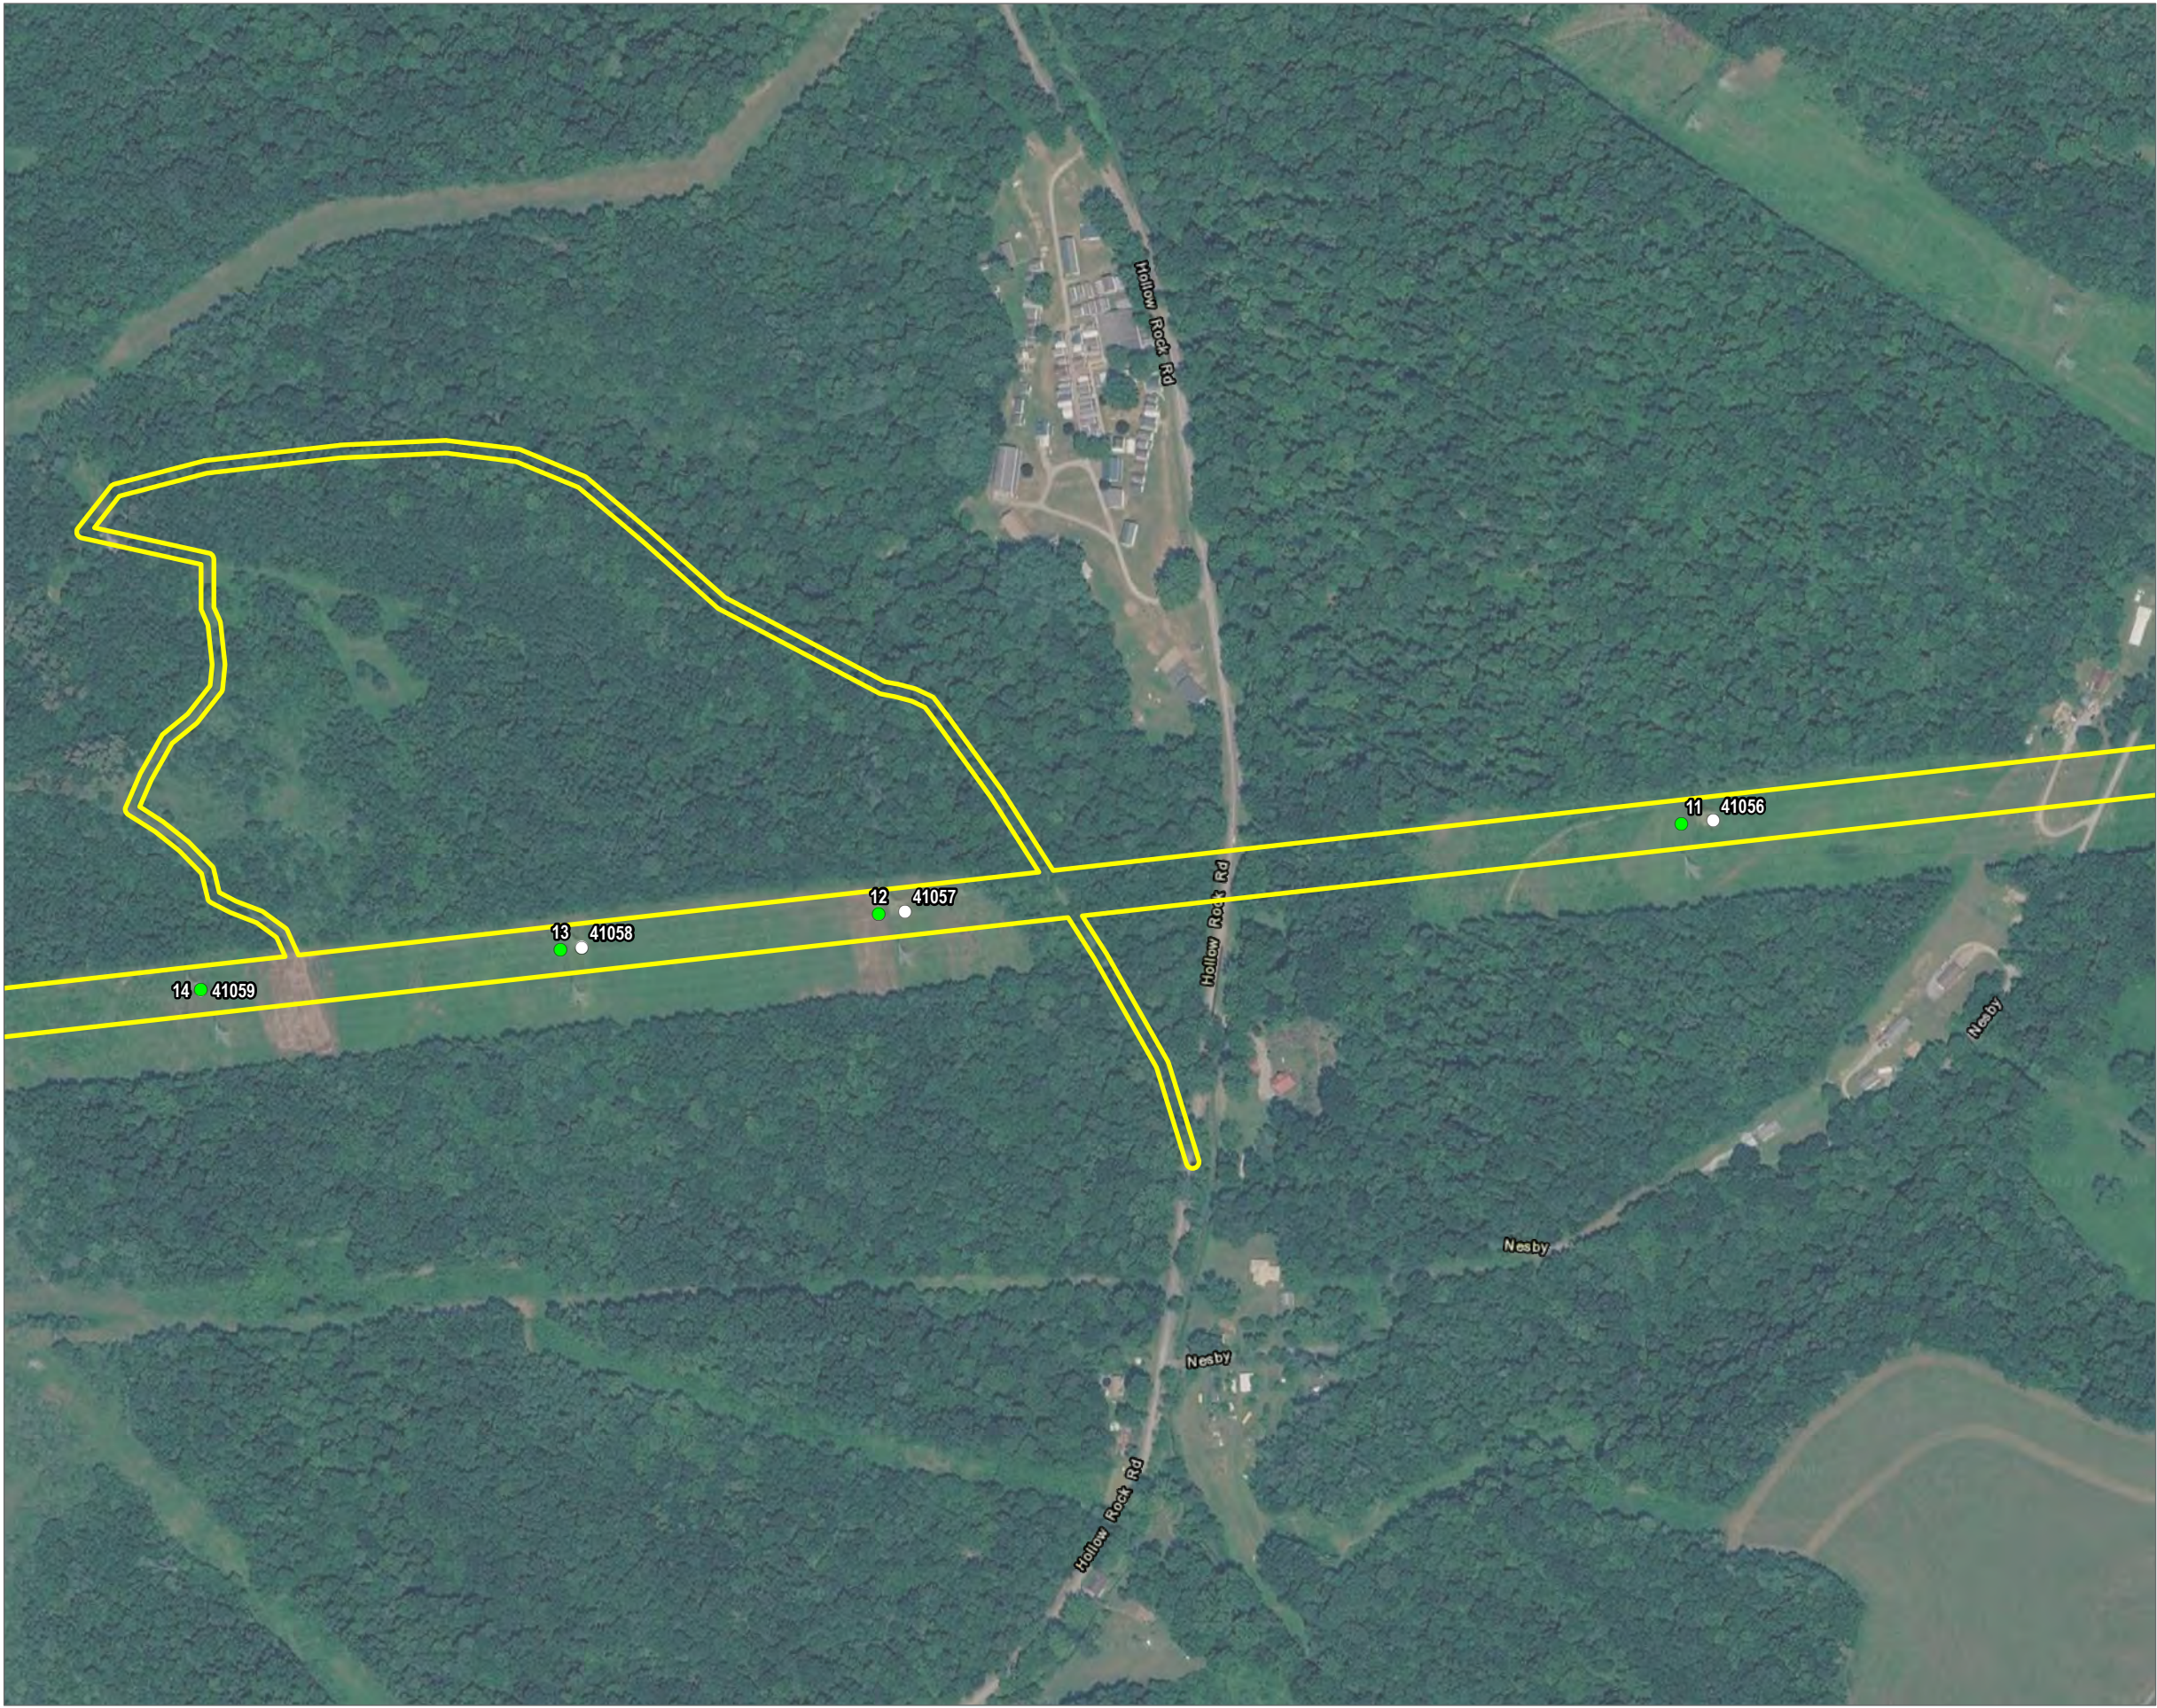

BASE MAP: GOOGLE MAPS.



1:4,800
1" = 400'

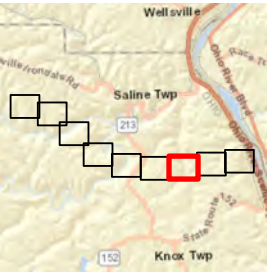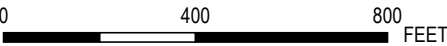

PROJECT: FIRSTENERGY SAMMIS-STAR 345KV REBUILD PROJECT: PHASE 1 JEFFERSON COUNTY, OH	
TITLE: AERIAL MAP	
DRAWN BY: M. OPEL	PROJ. NO.: 630103
CHECKED BY: M. MOLNAR	FIGURE 2 (PAGE 3 OF 9)
APPROVED BY: B. FALKINBURG	
DATE: MARCH 2026	
 1382 WEST NINTH STREET SUITE 400 CLEVELAND, OH 44113 PHONE: 216-344-3072	
FILE:	WDR_Phase1.aprx



- PROJECT STUDY AREA
- EXISTING STRUCTURE
- PROPOSED STRUCTURE



BASE MAP: GOOGLE MAPS.




1:4,800
1" = 400'

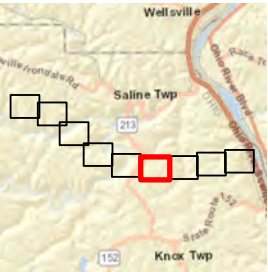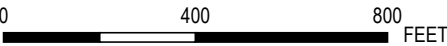

PROJECT: FIRSTENERGY SAMMIS-STAR 345KV REBUILD PROJECT: PHASE 1 JEFFERSON COUNTY, OH	
TITLE: AERIAL MAP	
DRAWN BY: M. OPEL	PROJ. NO.: 630103
CHECKED BY: M. MOLNAR	FIGURE 2 (PAGE 4 OF 9)
APPROVED BY: B. FALKINBURG	
DATE: MARCH 2026	
	
1382 WEST NINTH STREET SUITE 400 CLEVELAND, OH 44113 PHONE: 216-344-3072	
FILE:	WDR_Phase1.aprx



- PROJECT STUDY AREA
- EXISTING STRUCTURE
- PROPOSED STRUCTURE

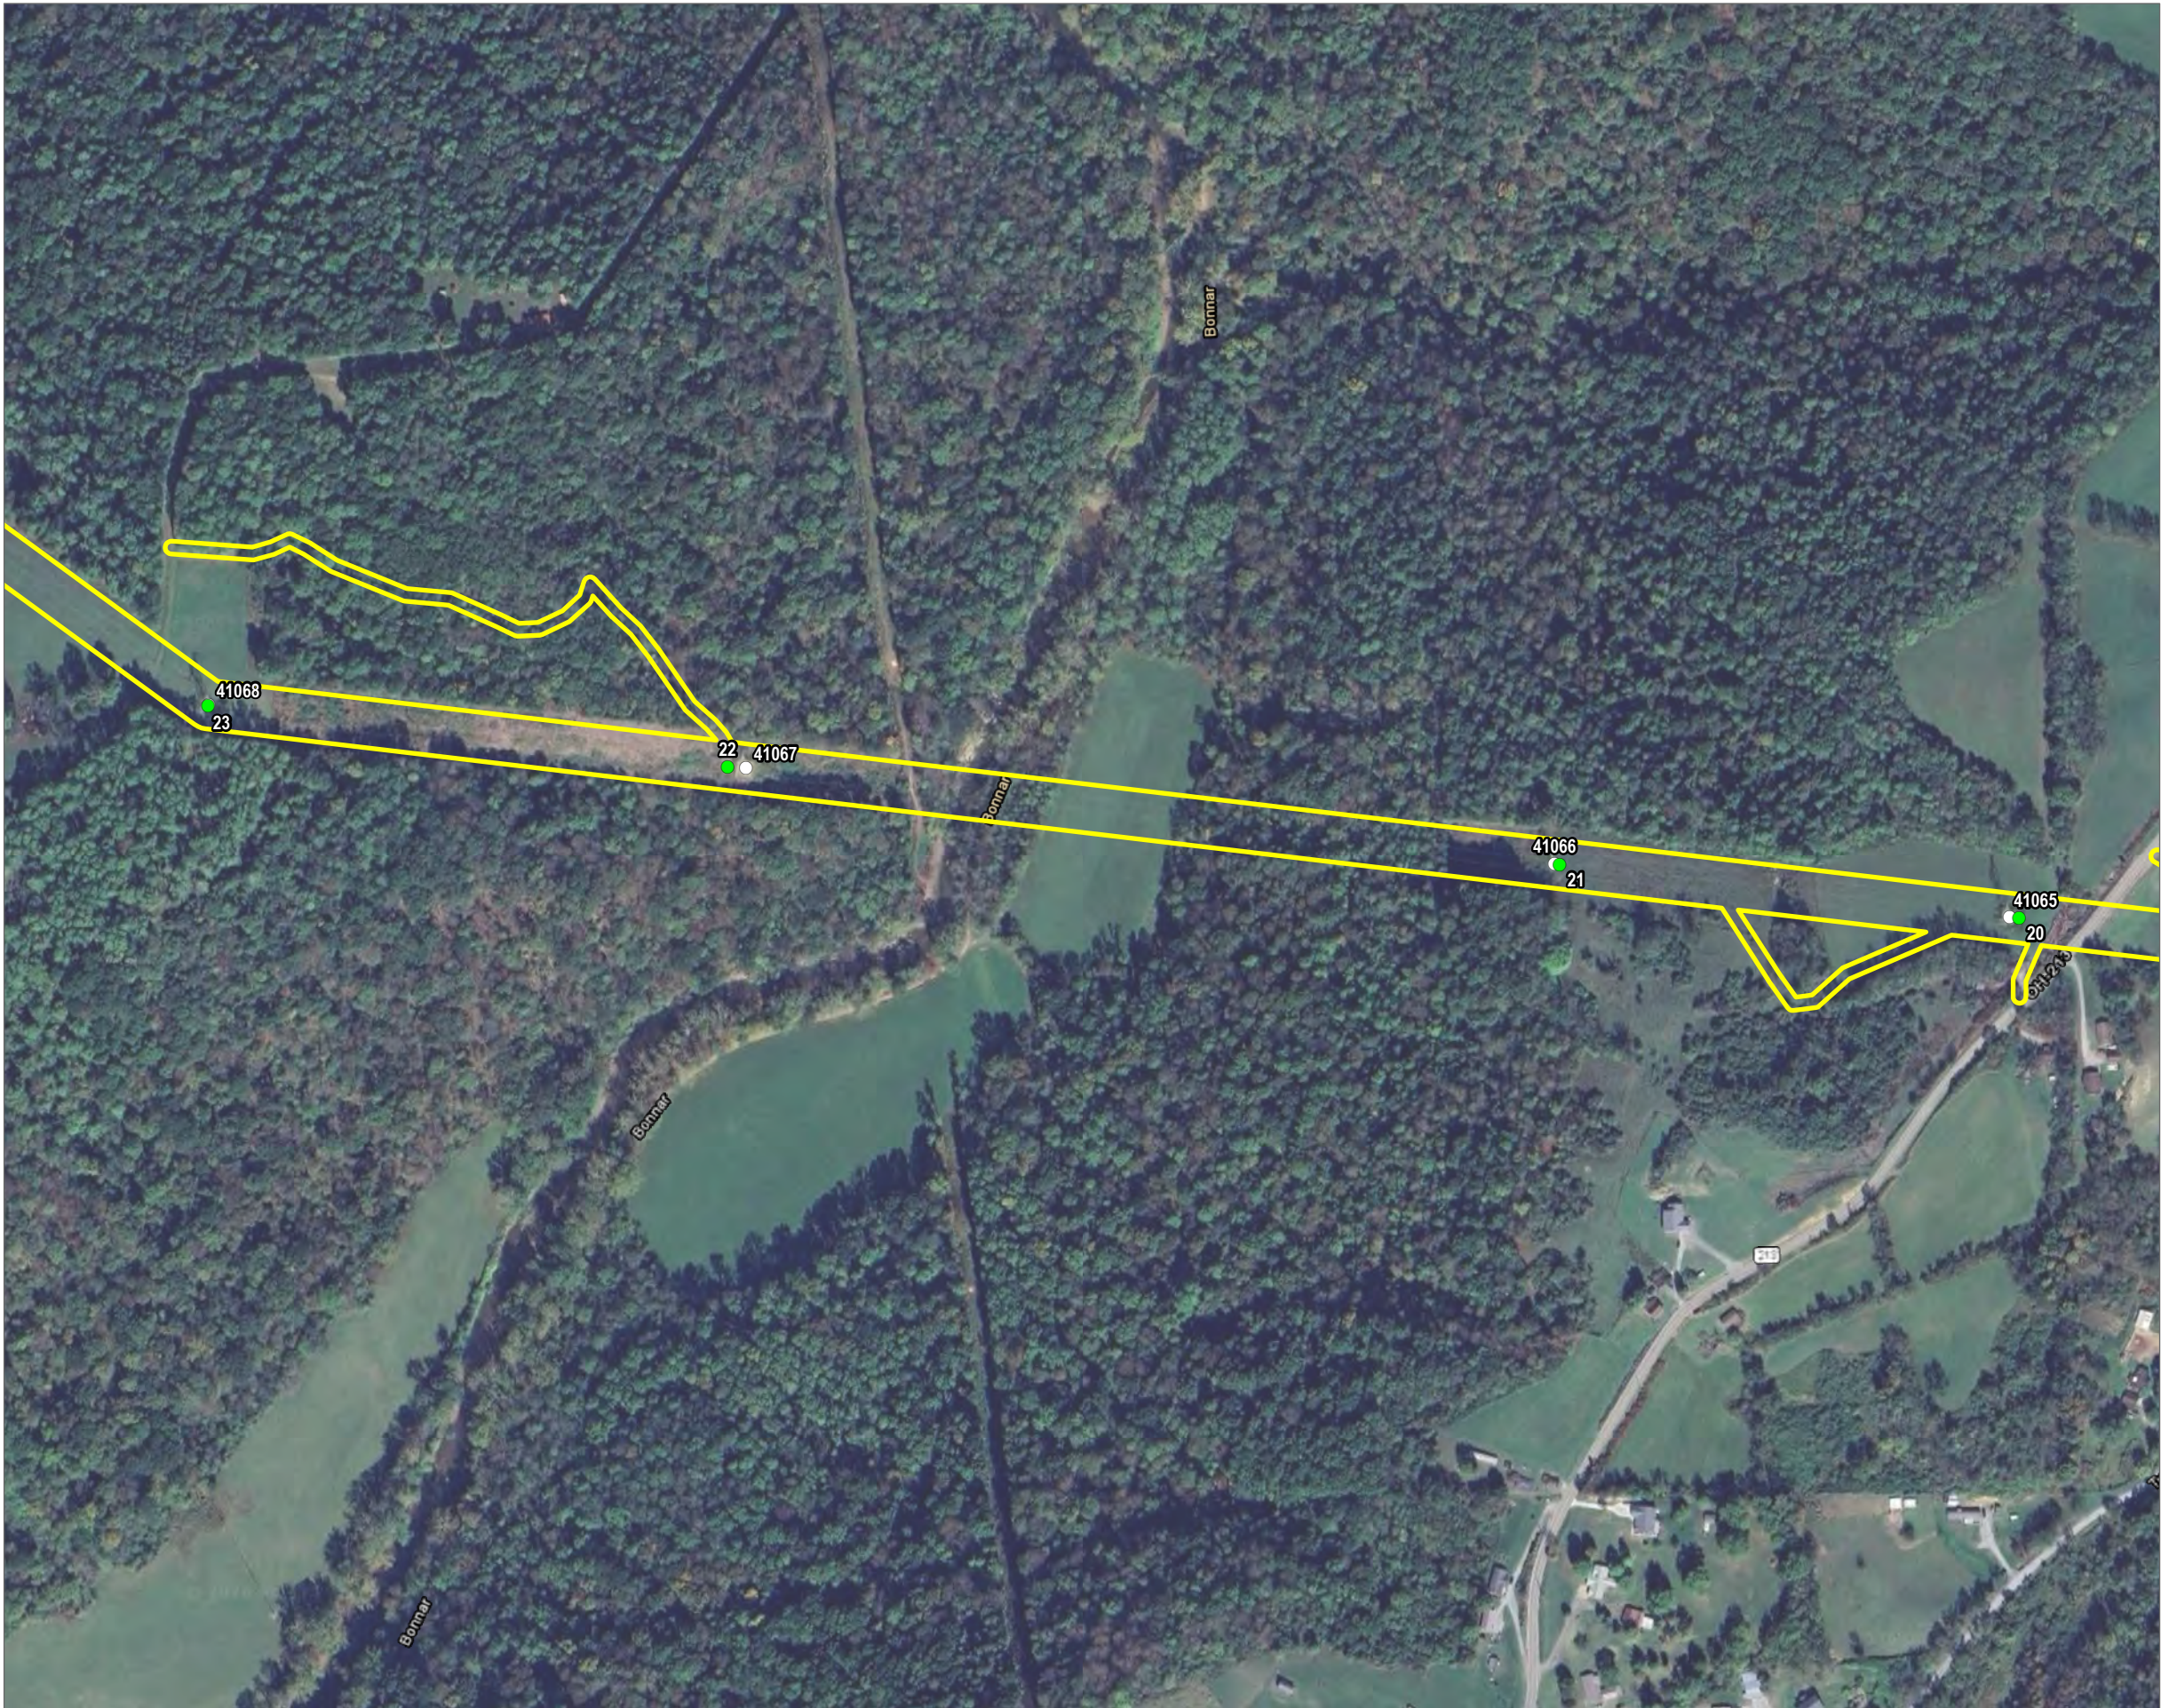

BASE MAP: GOOGLE MAPS.



1:4,800
1" = 400'

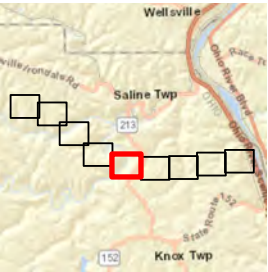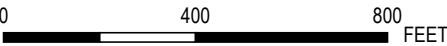

PROJECT: FIRSTENERGY SAMMIS-STAR 345KV REBUILD PROJECT: PHASE 1 JEFFERSON COUNTY, OH	
TITLE: AERIAL MAP	
DRAWN BY: M. OPEL	PROJ. NO.: 630103
CHECKED BY: M. MOLNAR	FIGURE 2 (PAGE 5 OF 9)
APPROVED BY: B. FALKINBURG	
DATE: MARCH 2026	
	
1382 WEST NINTH STREET SUITE 400 CLEVELAND, OH 44113 PHONE: 216-344-3072	
FILE:	WDR_Phase1.aprx



- PROJECT STUDY AREA
- EXISTING STRUCTURE
- PROPOSED STRUCTURE




BASE MAP: GOOGLE MAPS.



1:4,800
1" = 400'

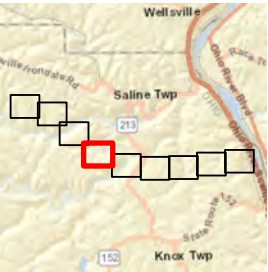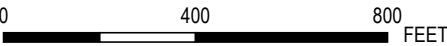

PROJECT: FIRSTENERGY SAMMIS-STAR 345KV REBUILD PROJECT: PHASE 1 JEFFERSON COUNTY, OH	
TITLE: AERIAL MAP	
DRAWN BY: M. OPEL	PROJ. NO.: 630103
CHECKED BY: M. MOLNAR	FIGURE 2 (PAGE 6 OF 9)
APPROVED BY: B. FALKINBURG	
DATE: MARCH 2026	
 TRC	
1382 WEST NINTH STREET SUITE 400 CLEVELAND, OH 44113 PHONE: 216-344-3072	
FILE:	WDR_Phase1.aprx


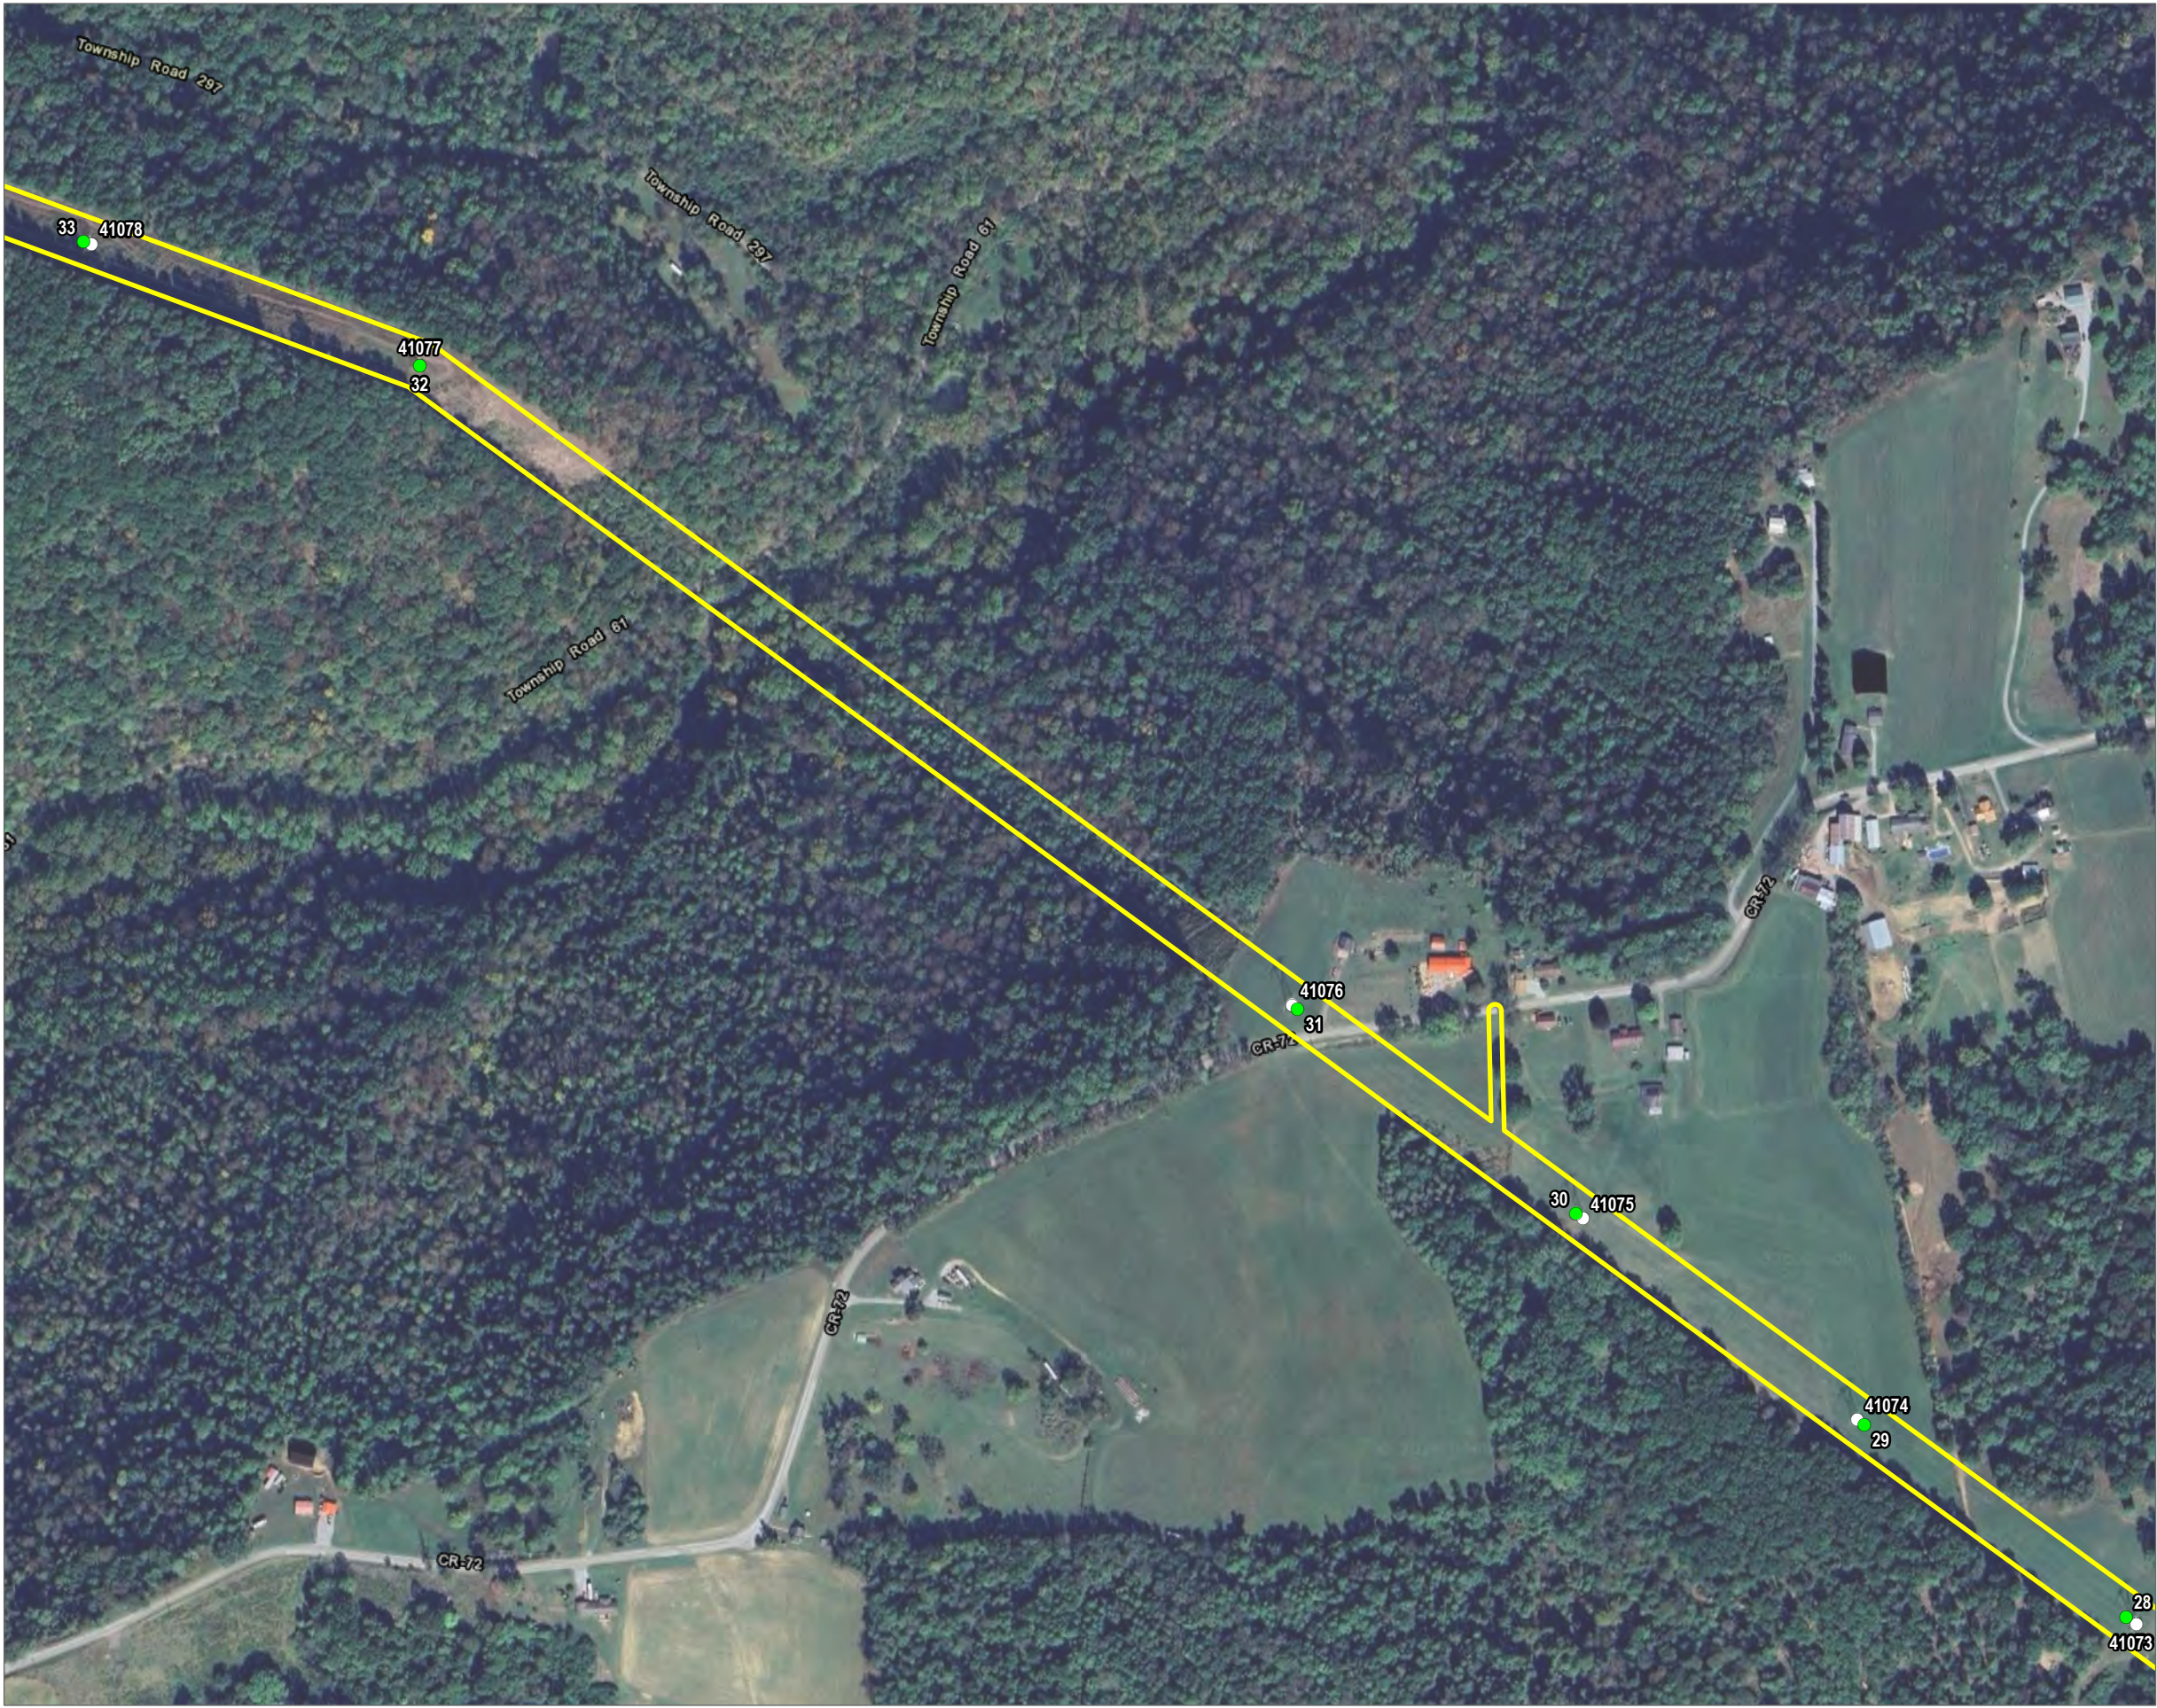


- PROJECT STUDY AREA
- EXISTING STRUCTURE
- PROPOSED STRUCTURE

BASE MAP: GOOGLE MAPS.



1:4,800
1" = 400'

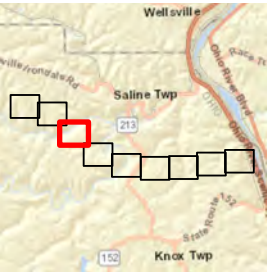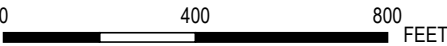

PROJECT: FIRSTENERGY	
SAMMIS-STAR 345KV REBUILD PROJECT: PHASE 1	
JEFFERSON COUNTY, OH	
TITLE:	
AERIAL MAP	
DRAWN BY: M. OPEL	PROJ. NO.: 630103
CHECKED BY: M. MOLNAR	FIGURE 2 (PAGE 7 OF 9)
APPROVED BY: B. FALKINBURG	
DATE: MARCH 2026	
	
1382 WEST NINTH STREET SUITE 400 CLEVELAND, OH 44113 PHONE: 216-344-3072	
FILE:	WDR_Phase1.aprx



- PROJECT STUDY AREA
- EXISTING STRUCTURE
- PROPOSED STRUCTURE



BASE MAP: GOOGLE MAPS.




1:4,800
1" = 400'

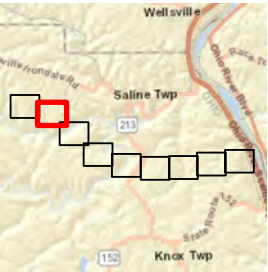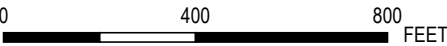

PROJECT: FIRSTENERGY	
SAMMIS-STAR 345KV REBUILD PROJECT: PHASE 1	
JEFFERSON COUNTY, OH	
TITLE:	
AERIAL MAP	
DRAWN BY: M. OPEL	PROJ. NO.: 630103
CHECKED BY: M. MOLNAR	FIGURE 2 (PAGE 8 OF 9)
APPROVED BY: B. FALKINBURG	
DATE: MARCH 2026	
 1382 WEST NINTH STREET SUITE 400 CLEVELAND, OH 44113 PHONE: 216-344-3072	
FILE:	WDR_Phase1.aprx



- PROJECT STUDY AREA
- EXISTING STRUCTURE
- PROPOSED STRUCTURE

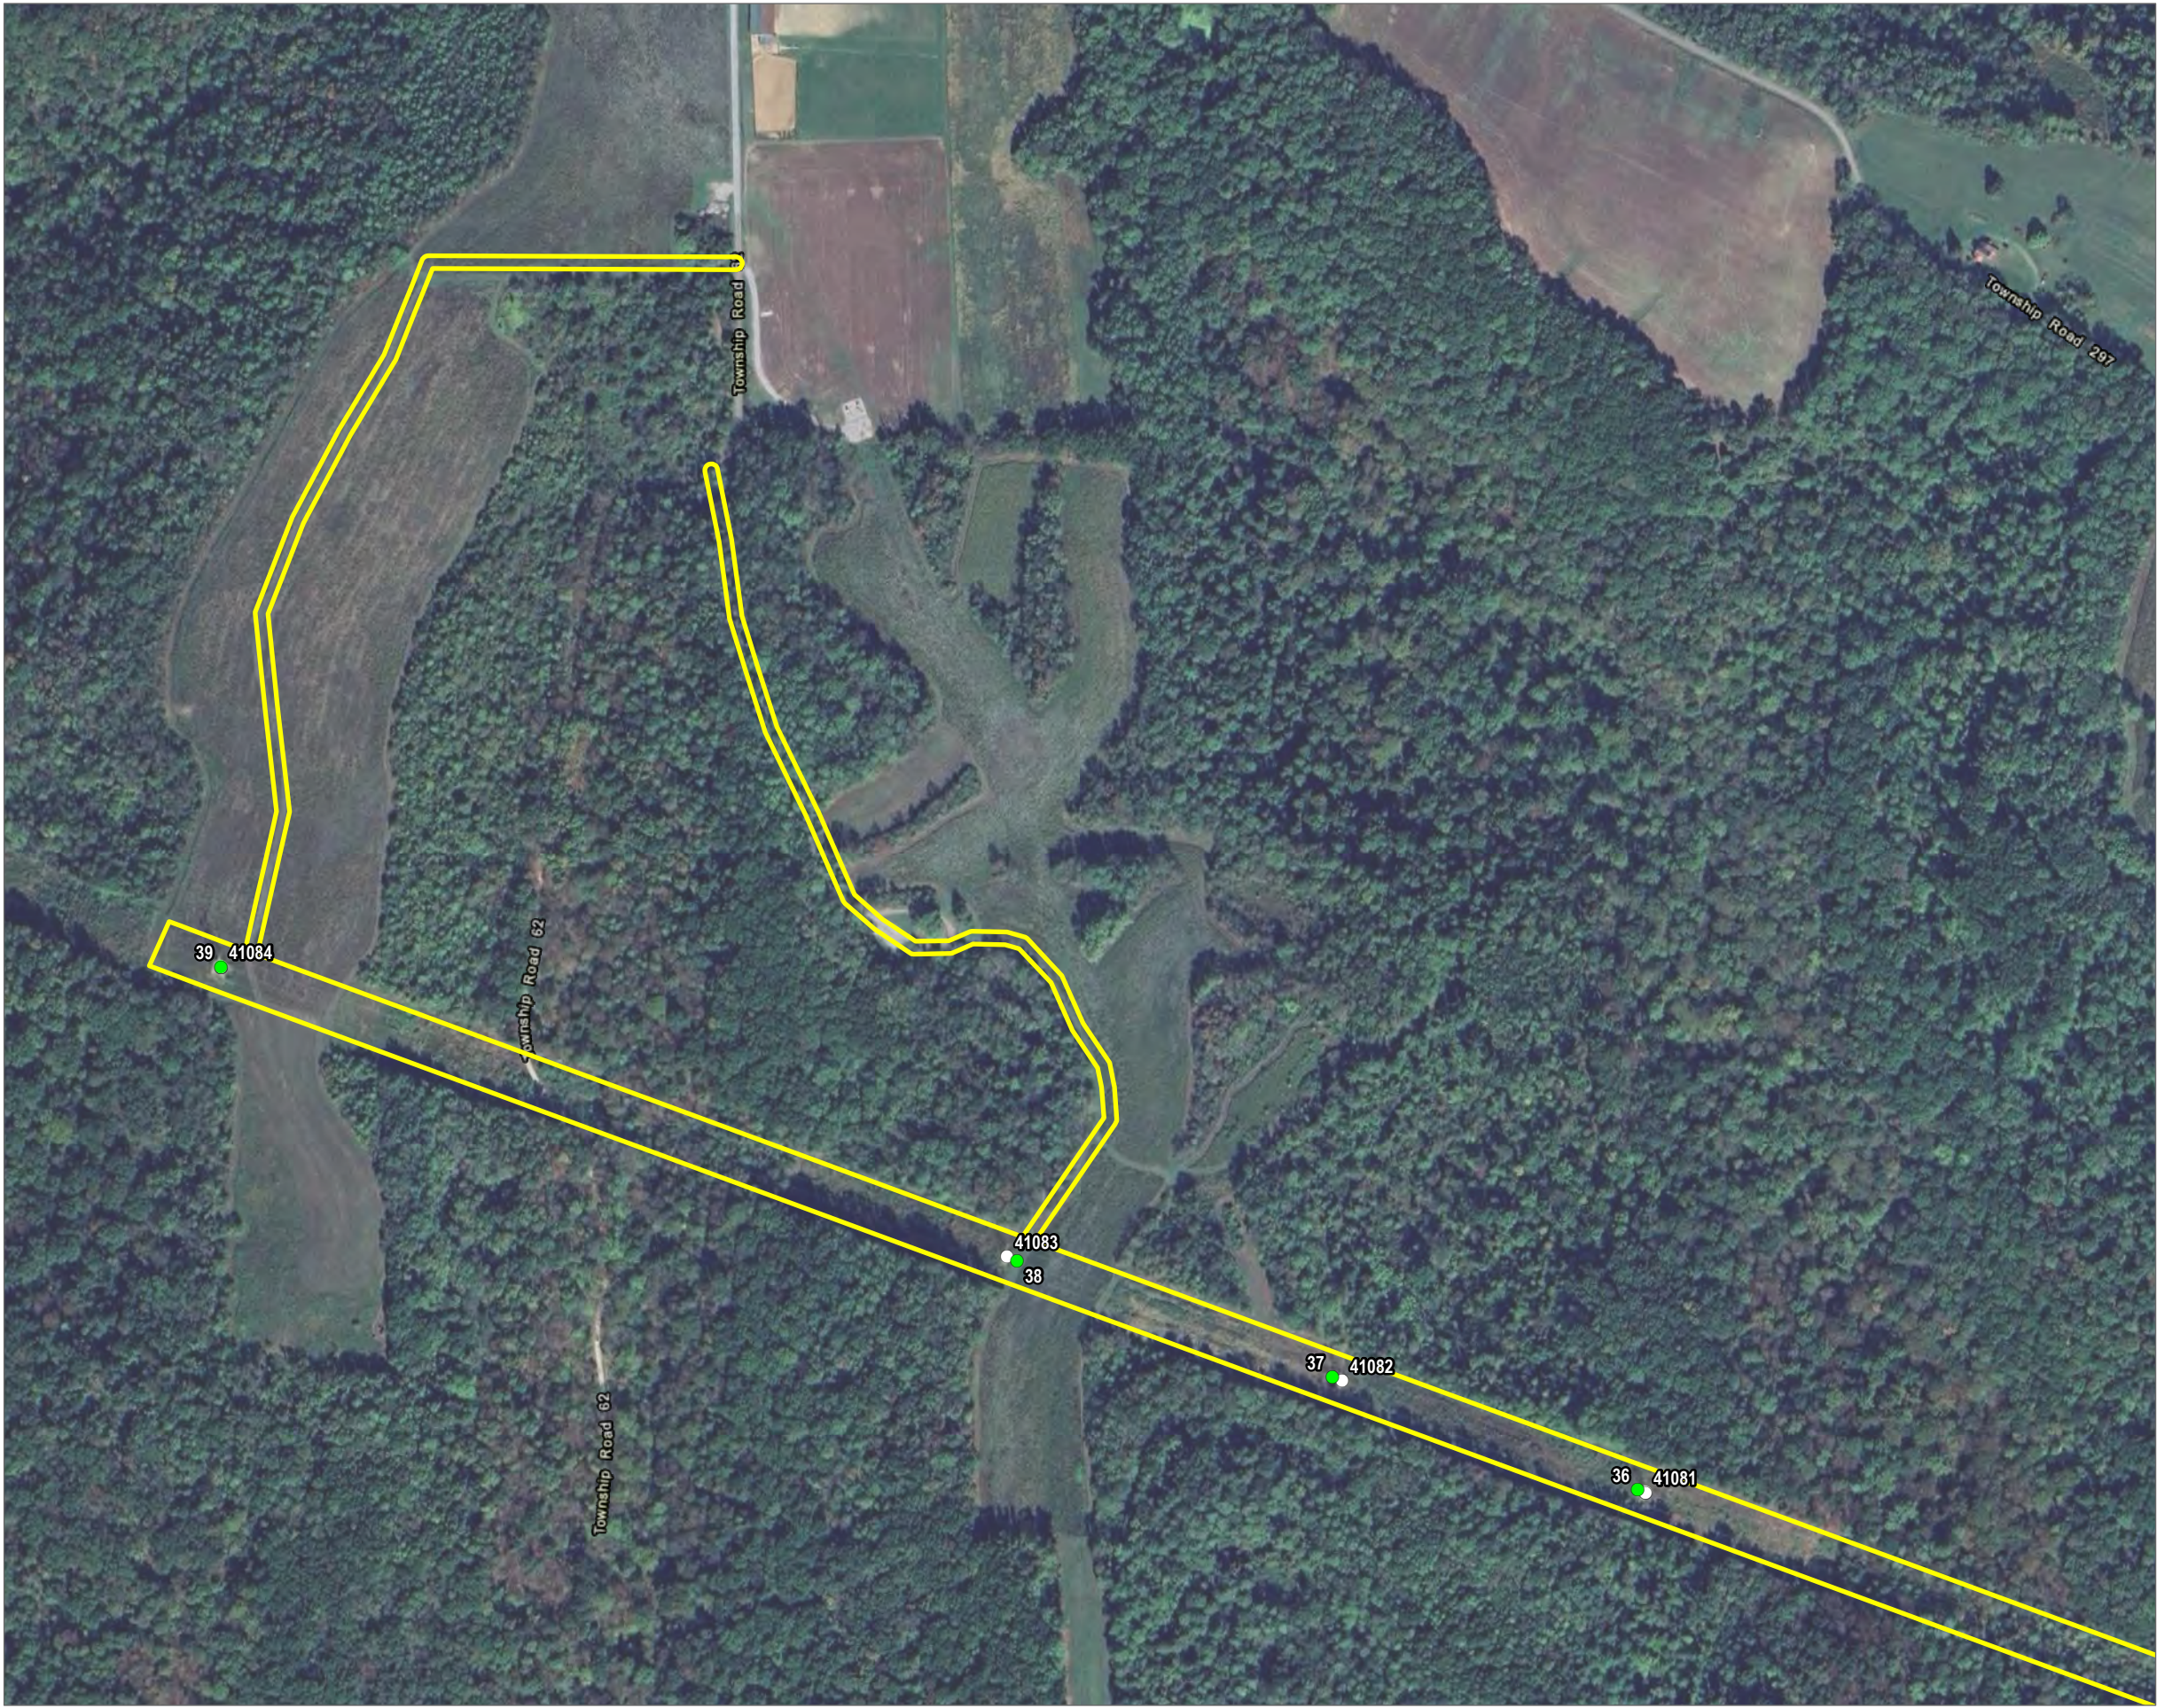


BASE MAP: GOOGLE MAPS.



1:4,800
1" = 400'

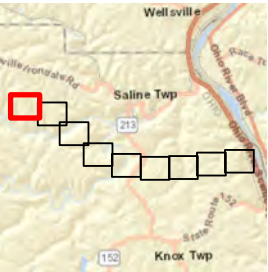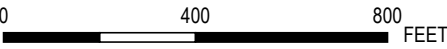


PROJECT: FIRSTENERGY SAMMIS-STAR 345KV REBUILD PROJECT: PHASE 1 JEFFERSON COUNTY, OH	
TITLE: AERIAL MAP	
DRAWN BY: M. OPEL	PROJ. NO.: 630103
CHECKED BY: M. MOLNAR	FIGURE 2 (PAGE 9 OF 9)
APPROVED BY: B. FALKINBURG	
DATE: MARCH 2026	
 1382 WEST NINTH STREET SUITE 400 CLEVELAND, OH 44113 PHONE: 216-344-3072	
FILE:	WDR_Phase1.aprx

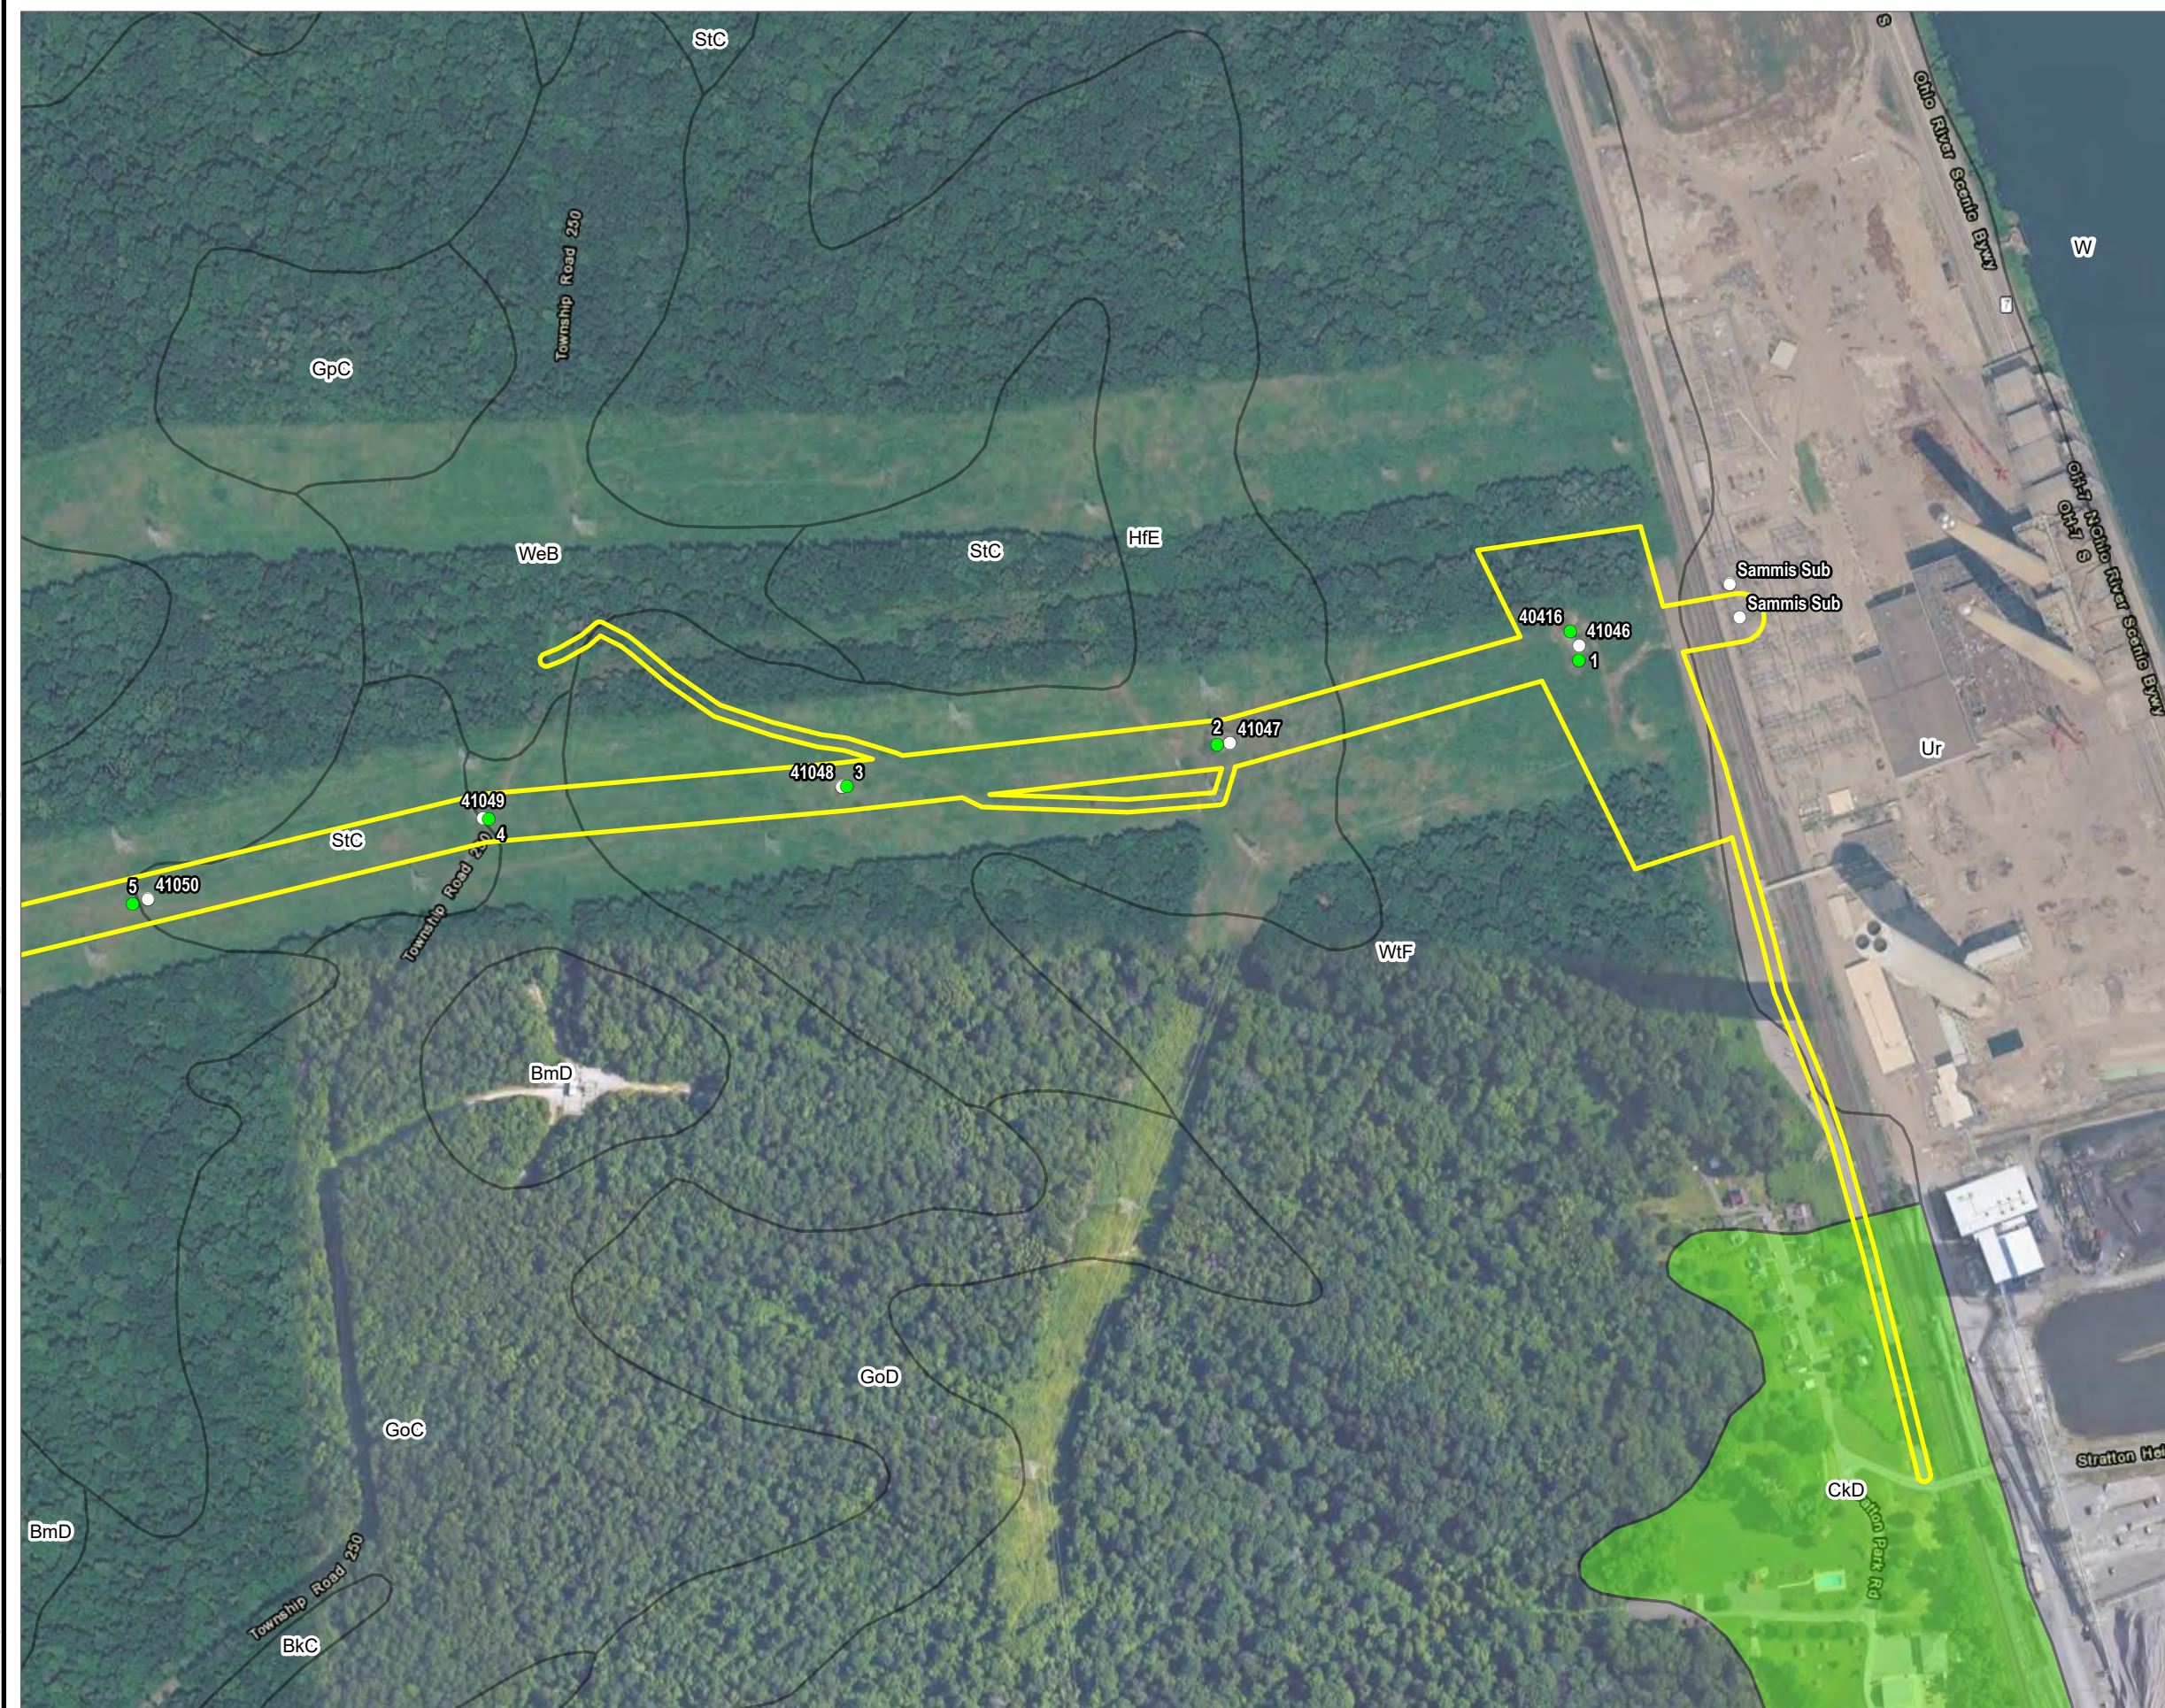

- BASE MAP: GOOGLE MAPS.
DATA SOURCES: SOILS DATA ACQUIRED FROM USDA/NRCS SSURGO
DATABASE.



0 400 800 FEET

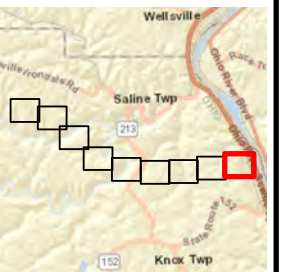



PROJECT: FIRSTENERGY	
SAMMIS-STAR 345KV REBUILD PROJECT: PHASE 1	
JEFFERSON COUNTY, OH	
TITLE: SOILS MAP	
DRAWN BY: M. OPEL	PROJ. NO.: 630103
CHECKED BY: M. MOLNAR	FIGURE 3 (PAGE 1 OF 9)
APPROVED BY: B. FALKINBURG	
DATE: MARCH 2026	
 1382 WEST NINTH STREET SUITE 400 CLEVELAND, OH 44113 PHONE: 216-344-3072	
FILE: WDRC_Phase1.aprx	

- PROJECT STUDY AREA
- EXISTING STRUCTURE
- PROPOSED STRUCTURE
- HYDRIC SOIL
- NON-HYDRIC W/ HYDRIC INCLUSIONS SOIL
- NON-HYDRIC SOIL

BASE MAP: GOOGLE MAPS.
DATA SOURCES: SOILS DATA ACQUIRED FROM USDA/NRCS SSURGO DATABASE.



1:4,800
1" = 400'

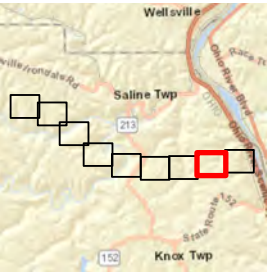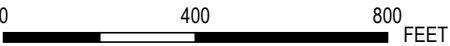


PROJECT: FIRSTENERGY	
SAMMIS-STAR 345KV REBUILD PROJECT: PHASE 1	
JEFFERSON COUNTY, OH	
TITLE:	
SOILS MAP	
DRAWN BY: M. OPEL	PROJ. NO.: 630103
CHECKED BY: M. MOLNAR	FIGURE 3 (PAGE 2 OF 9)
APPROVED BY: B. FALKINBURG	
DATE: MARCH 2026	
 TRC 1382 WEST NINTH STREET SUITE 400 CLEVELAND, OH 44113 PHONE: 216-344-3072	
FILE:	WDR_Phase1.aprx


Coordinate System: NAD 1983 StatePlane Ohio North FIPS 3401 Feet; Map Rotation: 0
-- Saved By: MOPEL on 3/20/2026, 15:24:58 PM; File Path: T:\1-PROJECTS\First_Energy\630103_SammisStarRebuild2-APRX\WDR_Phase1.aprx; Layout Name: Fig03_Soils

- PROJECT STUDY AREA
- EXISTING STRUCTURE
- PROPOSED STRUCTURE
- HYDRIC SOIL
- NON-HYDRIC W/ HYDRIC INCLUSIONS SOIL
- NON-HYDRIC SOIL

BASE MAP: GOOGLE MAPS.
DATA SOURCES: SOILS DATA ACQUIRED FROM USDA/NRCS SSURGO DATABASE.

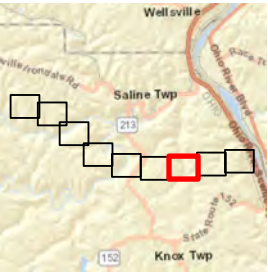



1:4,800
1" = 400'

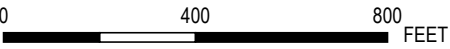


PROJECT: FIRSTENERGY SAMMIS-STAR 345KV REBUILD PROJECT: PHASE 1 JEFFERSON COUNTY, OH	
TITLE: SOILS MAP	
DRAWN BY: M. OPEL	PROJ. NO.: 630103
CHECKED BY: M. MOLNAR	FIGURE 3 (PAGE 3 OF 9)
APPROVED BY: B. FALKINBURG	
DATE: MARCH 2026	
	
1382 WEST NINTH STREET SUITE 400 CLEVELAND, OH 44113 PHONE: 216-344-3072	
FILE:	WDR_Phase1.aprx



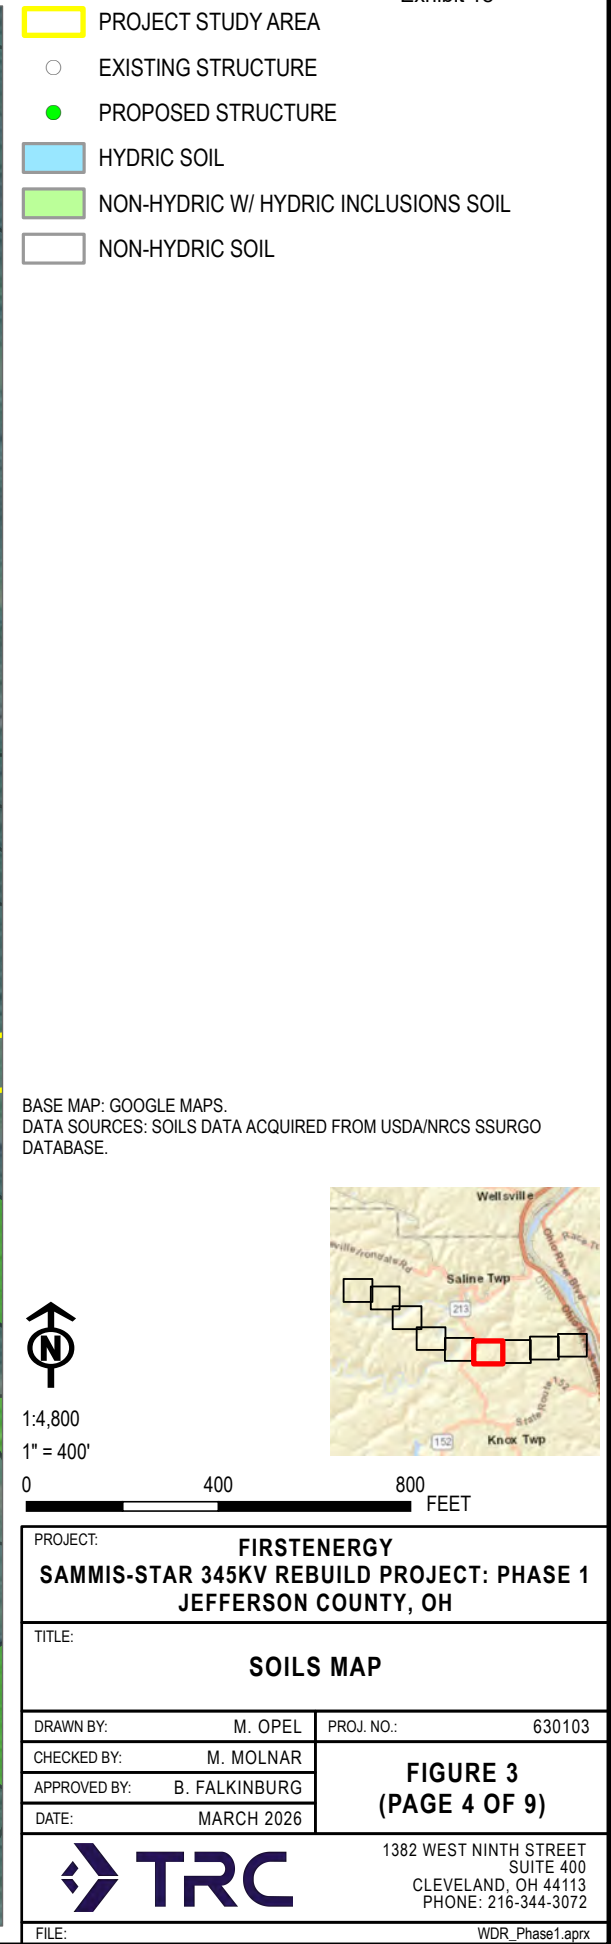

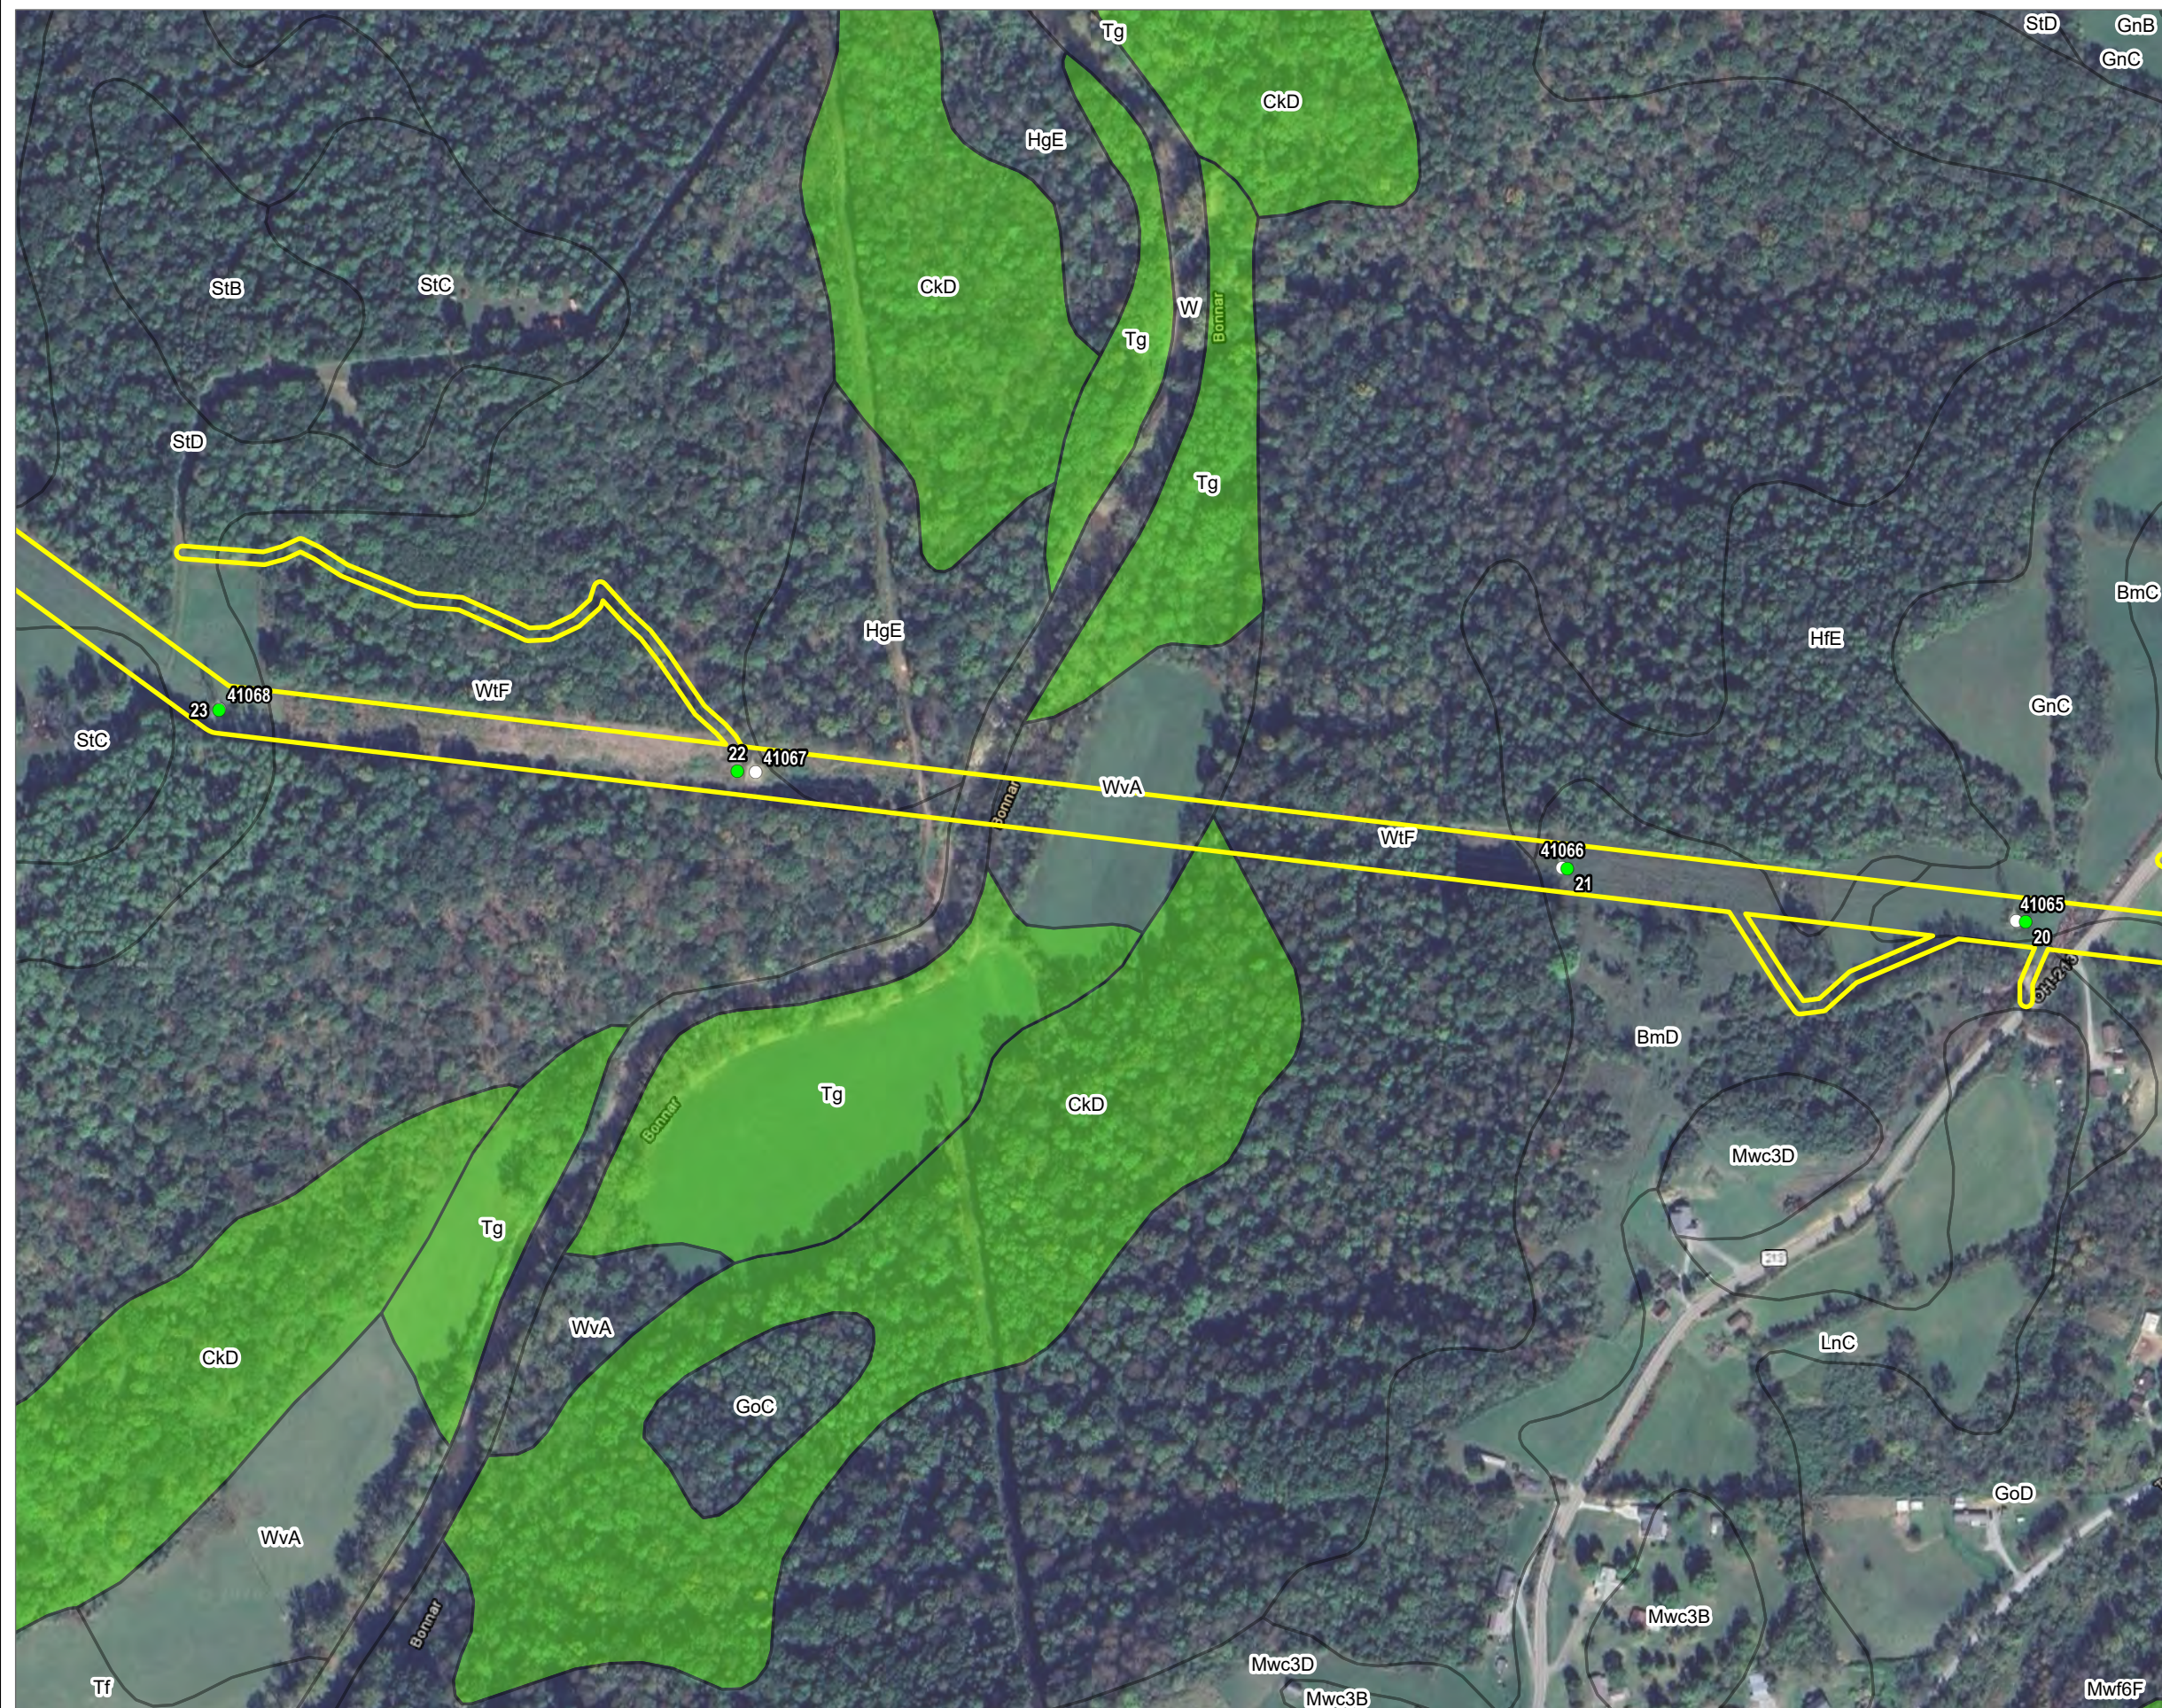

BASE MAP: GOOGLE MAPS.
DATA SOURCES: SOILS DATA ACQUIRED FROM USDA/NRCS SSURGO
DATABASE.

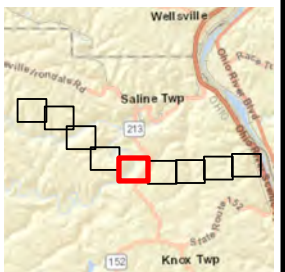

1:4,800
1" = 400'

0 400 800 FEET

PROJECT: **FIRSTENERGY
SAMMIS-STAR 345KV REBUILD PROJECT: PHASE 1
JEFFERSON COUNTY, OH**

TITLE: **SOILS MAP**

DRAWN BY:	M. OPEL	PROJ. NO.:	630103
-----------	---------	------------	--------

CHECKED BY:	M. MOLNAR
APPROVED BY:	B. FALKINBURG

DATE:	MARCH 2026
-------	------------



TRC
1382 WEST NINTH STREET
 SUITE 400
 CLEVELAND, OH 44113
 PHONE: 216-344-3072

FILE:	WDR_Phase1.aprx
-------	-----------------



- PROJECT STUDY AREA
- EXISTING STRUCTURE
- PROPOSED STRUCTURE
- HYDRIC SOIL
- NON-HYDRIC W/ HYDRIC INCLUSIONS SOIL
- NON-HYDRIC SOIL


BASE MAP: GOOGLE MAPS.
DATA SOURCES: SOILS DATA ACQUIRED FROM USDA/NRCS SSURGO
DATABASE.

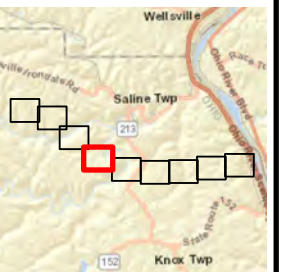

1:4,800
1" = 400'



PROJECT: FIRSTENERGY	
SAMMIS-STAR 345KV REBUILD PROJECT: PHASE 1	
JEFFERSON COUNTY, OH	
TITLE: SOILS MAP	
DRAWN BY: M. OPEL	PROJ. NO.: 630103
CHECKED BY: M. MOLNAR	FIGURE 3 (PAGE 6 OF 9)
APPROVED BY: B. FALKINBURG	
DATE: MARCH 2026	
 1382 WEST NINTH STREET SUITE 400 CLEVELAND, OH 44113 PHONE: 216-344-3072	
FILE: 	WDR_Phase1.aprx


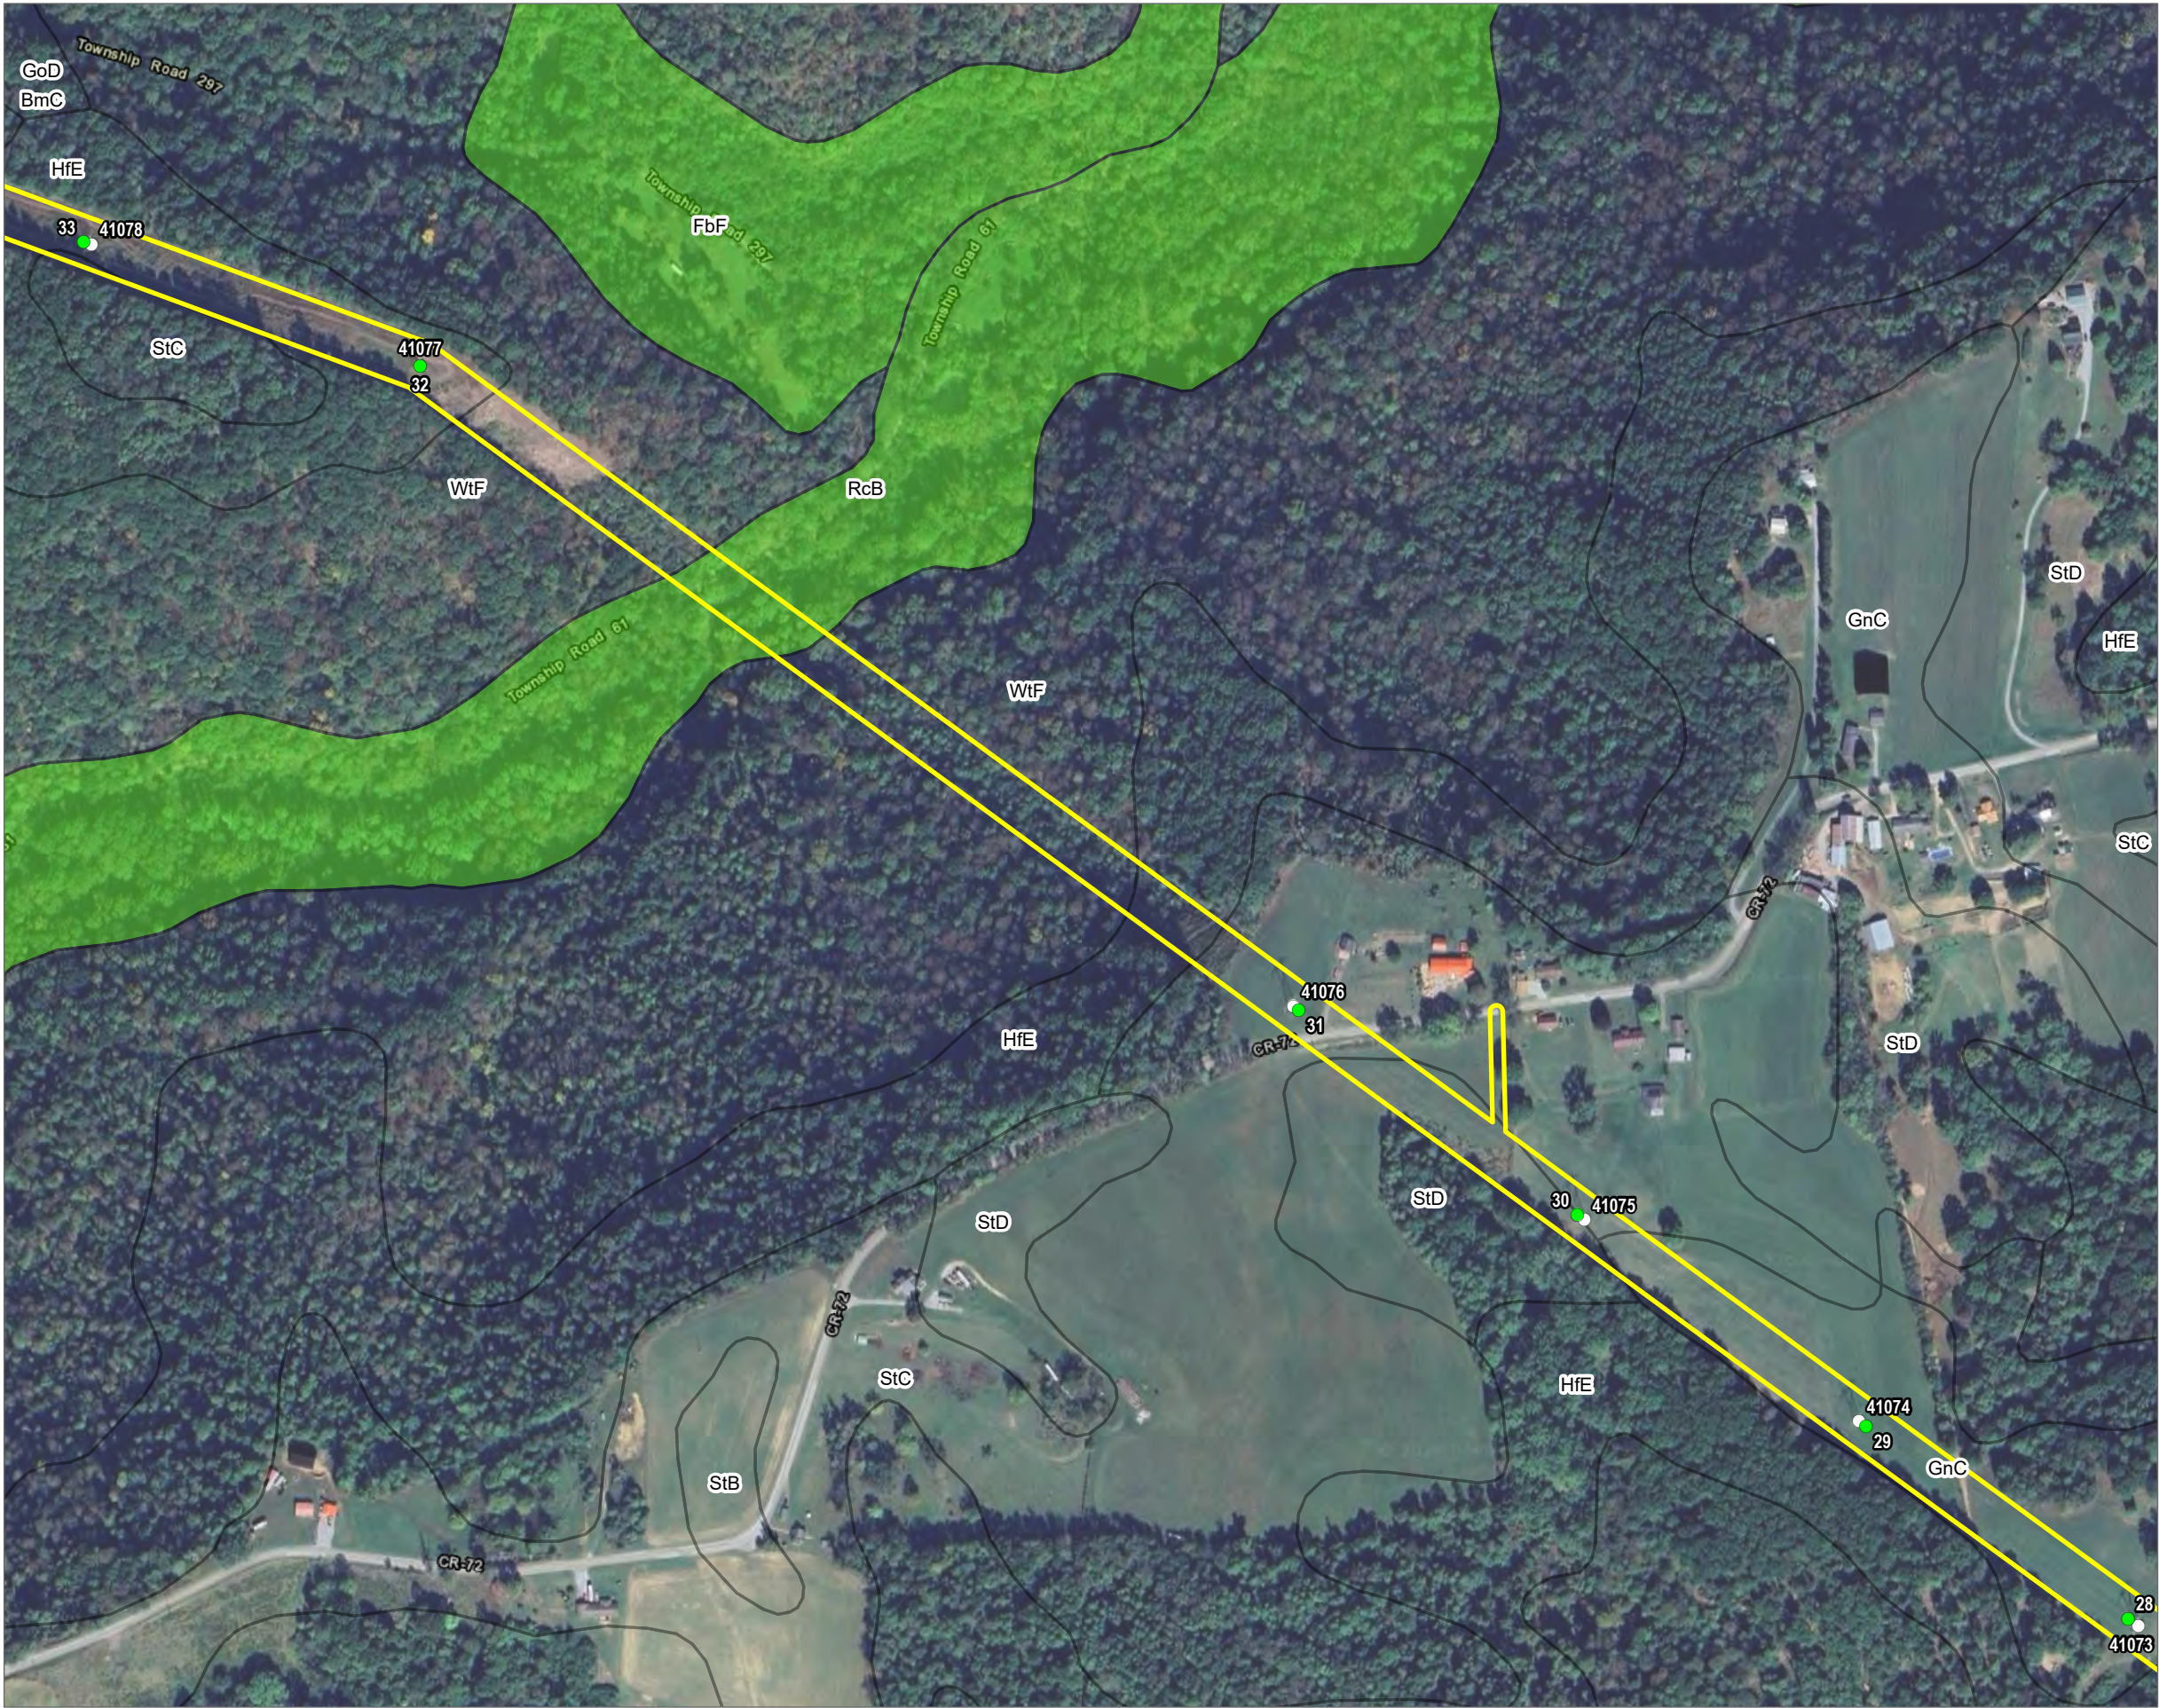


- PROJECT STUDY AREA
- EXISTING STRUCTURE
- PROPOSED STRUCTURE
- HYDRIC SOIL
- NON-HYDRIC W/ HYDRIC INCLUSIONS SOIL
- NON-HYDRIC SOIL

BASE MAP: GOOGLE MAPS.
DATA SOURCES: SOILS DATA ACQUIRED FROM USDA/NRCS SSURGO DATABASE.




1:4,800
1" = 400'

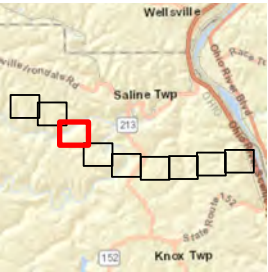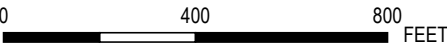


PROJECT: FIRSTENERGY	
SAMMIS-STAR 345KV REBUILD PROJECT: PHASE 1	
JEFFERSON COUNTY, OH	
TITLE:	
SOILS MAP	
DRAWN BY: M. OPEL	PROJ. NO.: 630103
CHECKED BY: M. MOLNAR	FIGURE 3 (PAGE 7 OF 9)
APPROVED BY: B. FALKINBURG	
DATE: MARCH 2026	
 1382 WEST NINTH STREET SUITE 400 CLEVELAND, OH 44113 PHONE: 216-344-3072	
FILE:	WDR_Phase1.aprx

- PROJECT STUDY AREA
- EXISTING STRUCTURE
- PROPOSED STRUCTURE
- HYDRIC SOIL
- NON-HYDRIC W/ HYDRIC INCLUSIONS SOIL
- NON-HYDRIC SOIL

BASE MAP: GOOGLE MAPS.
DATA SOURCES: SOILS DATA ACQUIRED FROM USDA/NRCS SSURGO DATABASE.

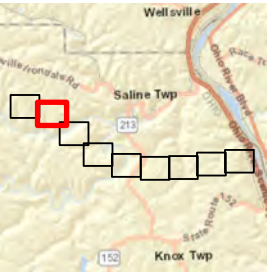

1:4,800
1" = 400'

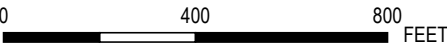



PROJECT: FIRSTENERGY SAMMIS-STAR 345KV REBUILD PROJECT: PHASE 1 JEFFERSON COUNTY, OH		
TITLE: SOILS MAP		
DRAWN BY: M. OPEL	PROJ. NO.: 630103	
CHECKED BY: M. MOLNAR	FIGURE 3 (PAGE 8 OF 9)	
APPROVED BY: B. FALKINBURG		
DATE: MARCH 2026		
		1382 WEST NINTH STREET SUITE 400 CLEVELAND, OH 44113 PHONE: 216-344-3072
FILE:		WDR_Phase1.aprx

- PROJECT STUDY AREA
- EXISTING STRUCTURE
- PROPOSED STRUCTURE
- HYDRIC SOIL
- NON-HYDRIC W/ HYDRIC INCLUSIONS SOIL
- NON-HYDRIC SOIL


BASE MAP: GOOGLE MAPS.
DATA SOURCES: SOILS DATA ACQUIRED FROM USDA/NRCS SSURGO DATABASE.



1:4,800
1" = 400'

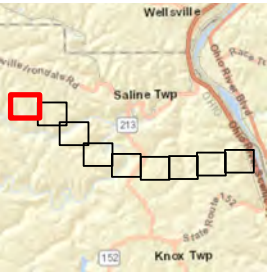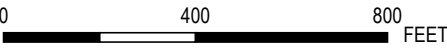


PROJECT: FIRSTENERGY SAMMIS-STAR 345KV REBUILD PROJECT: PHASE 1 JEFFERSON COUNTY, OH	
TITLE: SOILS MAP	
DRAWN BY: M. OPEL	PROJ. NO.: 630103
CHECKED BY: M. MOLNAR	FIGURE 3 (PAGE 9 OF 9)
APPROVED BY: B. FALKINBURG	
DATE: MARCH 2026	
	
1382 WEST NINTH STREET SUITE 400 CLEVELAND, OH 44113 PHONE: 216-344-3072	
FILE:	WDR_Phase1.aprx

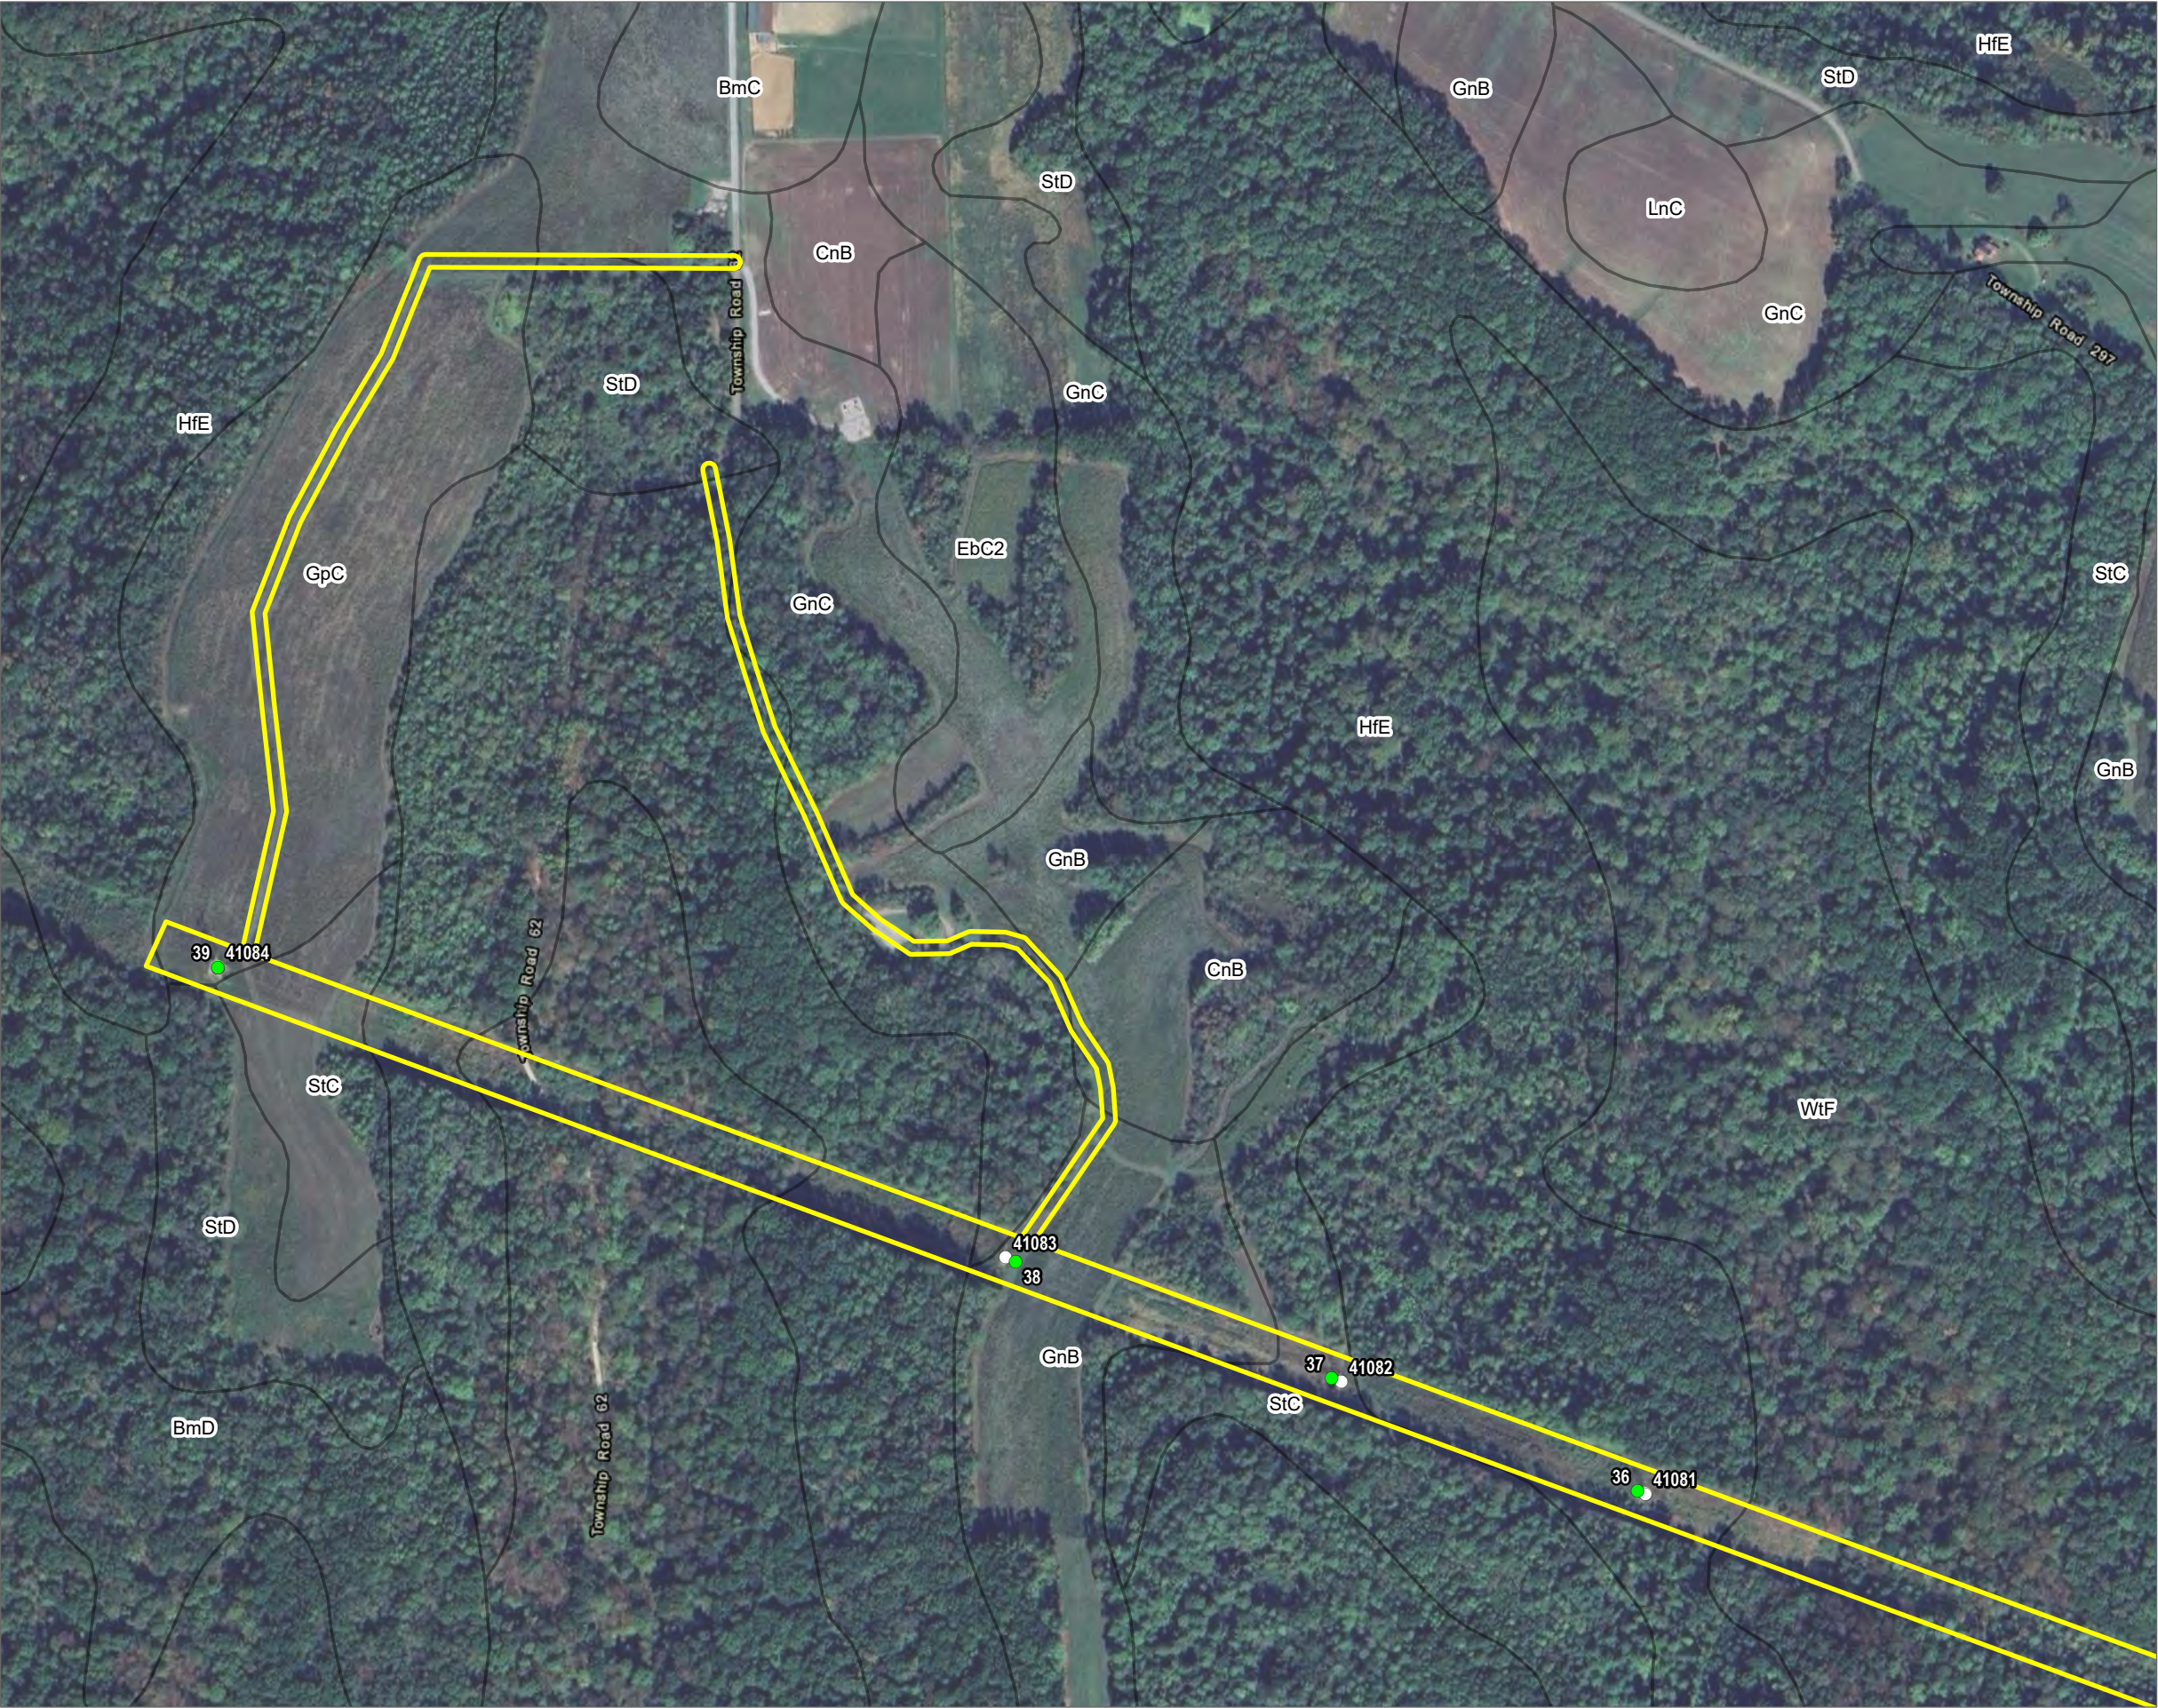

- PROJECT STUDY AREA
- EXISTING STRUCTURE
- PROPOSED STRUCTURE
- NATIONAL HYDROGRAPHY DATASET (NHD) STREAM
- NATIONAL WETLANDS INVENTORY (NWI) FEATURE
- 100-YEAR FLOOD ZONE

BASE MAP: GOOGLE MAPS.
DATA SOURCES: WETLAND DATA ACQUIRED FROM U.S. FISH & WILDLIFE SERVICE, NATIONAL WETLANDS INVENTORY (NWI). STREAM DATA ACQUIRED FROM USGS, NATIONAL HYDROGRAPHY DATASET (NHD). FLOOD DATA ACQUIRED FROM FEMA, NATIONAL FLOOD HAZARD LAYER (NFHL).

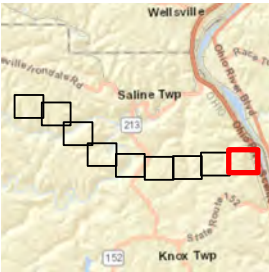


1:4,800
1" = 400'

0 400 800 FEET


PROJECT: FIRSTENERGY SAMMIS-STAR 345KV REBUILD PROJECT: PHASE 1 JEFFERSON COUNTY, OH	
TITLE: NHD, NWI AND FEMA FLOODPLAIN MAP	
DRAWN BY: M. OPEL	PROJ. NO.: 630103
CHECKED BY: M. MOLNAR	FIGURE 4 (PAGE 1 OF 9)
APPROVED BY: B. FALKINBURG	
DATE: MARCH 2026	
TRC1382 WEST NINTH STREET SUITE 400 CLEVELAND, OH 44113 PHONE: 216-344-3072	
FILE:	WDR_Phase1.aprx



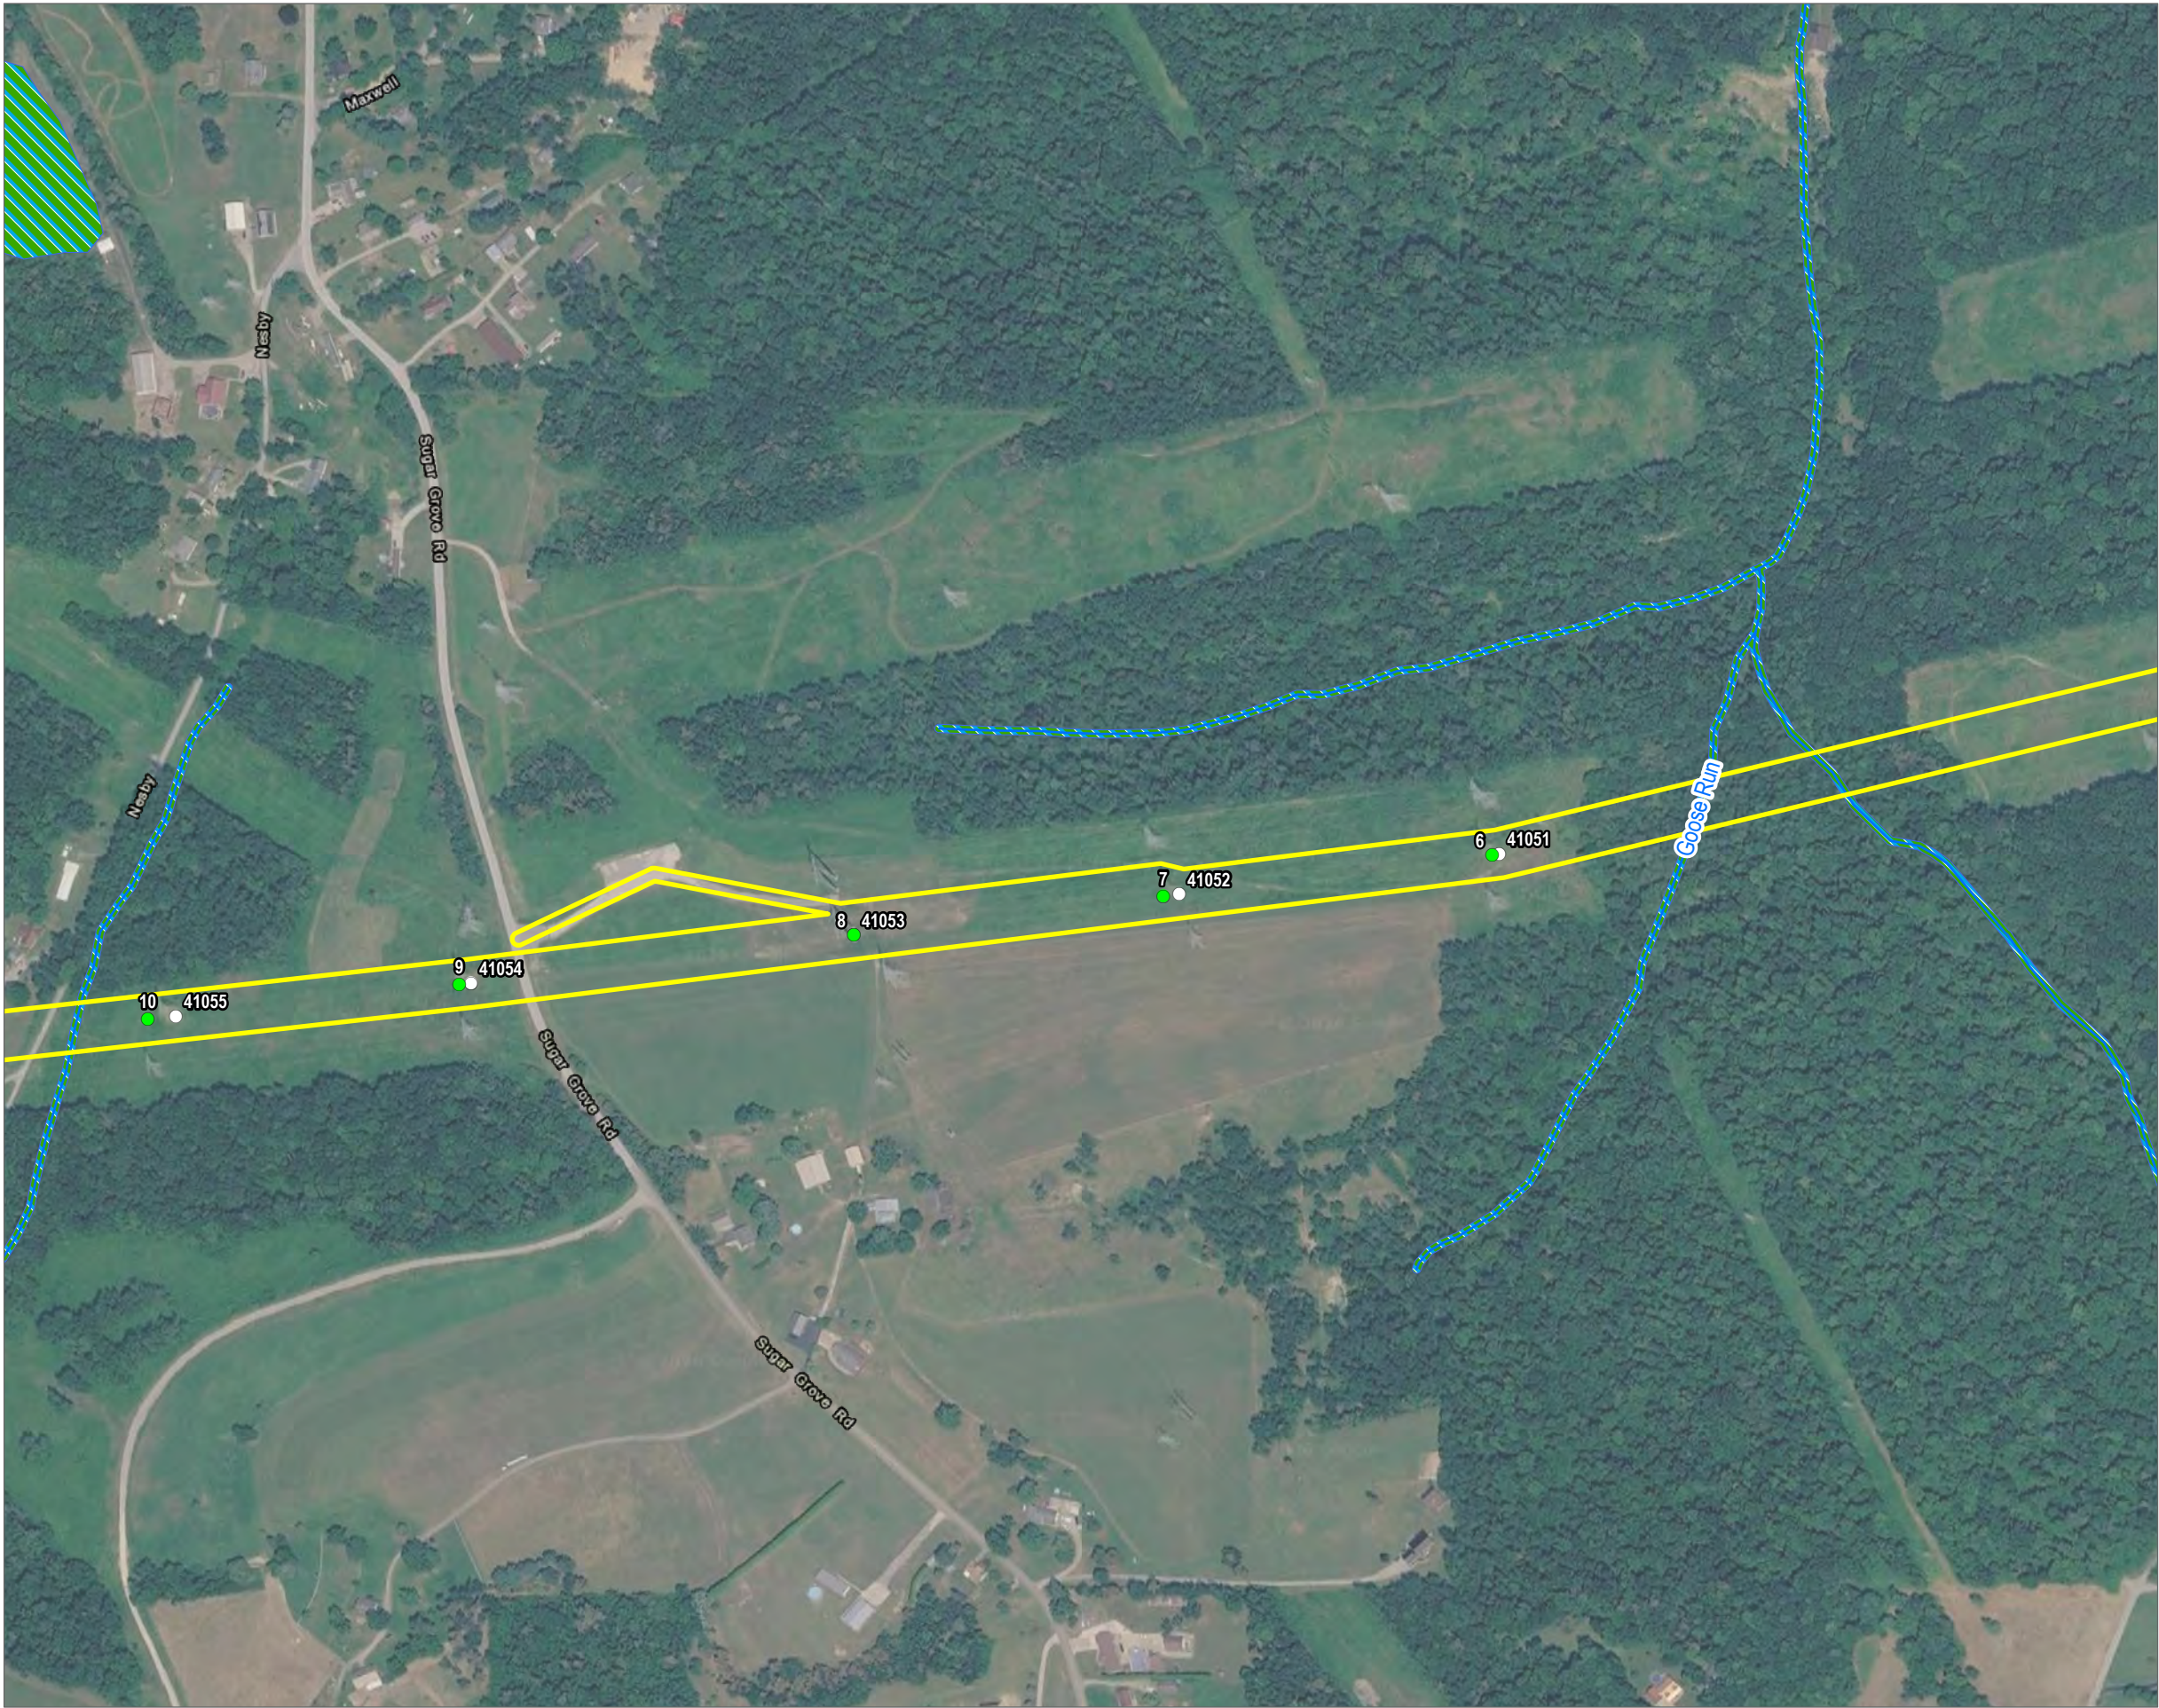

- PROJECT STUDY AREA
- EXISTING STRUCTURE
- PROPOSED STRUCTURE
- NATIONAL HYDROGRAPHY DATASET (NHD) STREAM
- NATIONAL WETLANDS INVENTORY (NWI) FEATURE

BASE MAP: GOOGLE MAPS.
DATA SOURCES: WETLAND DATA ACQUIRED FROM U.S. FISH & WILDLIFE SERVICE, NATIONAL WETLANDS INVENTORY (NWI). STREAM DATA ACQUIRED FROM USGS, NATIONAL HYDROGRAPHY DATASET (NHD). FLOOD DATA ACQUIRED FROM FEMA, NATIONAL FLOOD HAZARD LAYER (NFHL).

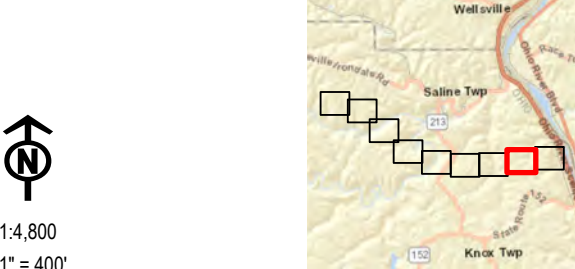


1:4,800
1" = 400'
0 400 800 FEET

PROJECT: FIRSTENERGY	
SAMMIS-STAR 345KV REBUILD PROJECT: PHASE 1	
JEFFERSON COUNTY, OH	
TITLE:	
NHD, NWI AND FEMA FLOODPLAIN MAP	
DRAWN BY: M. OPEL	PROJ. NO.: 630103
CHECKED BY: M. MOLNAR	FIGURE 4 (PAGE 2 OF 9)
APPROVED BY: B. FALKINBURG	
DATE: MARCH 2026	
 1382 WEST NINTH STREET SUITE 400 CLEVELAND, OH 44113 PHONE: 216-344-3072	
FILE:	WDR_Phase1.aprx


- PROJECT STUDY AREA
- EXISTING STRUCTURE
- PROPOSED STRUCTURE
- NATIONAL HYDROGRAPHY DATASET (NHD) STREAM
- NATIONAL WETLANDS INVENTORY (NWI) FEATURE



BASE MAP: GOOGLE MAPS.
DATA SOURCES: WETLAND DATA ACQUIRED FROM U.S. FISH & WILDLIFE SERVICE, NATIONAL WETLANDS INVENTORY (NWI). STREAM DATA ACQUIRED FROM USGS, NATIONAL HYDROGRAPHY DATASET (NHD). FLOOD DATA ACQUIRED FROM FEMA, NATIONAL FLOOD HAZARD LAYER (NFHL).

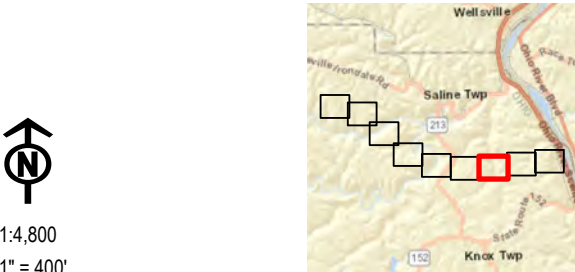

1:4,800
1" = 400'

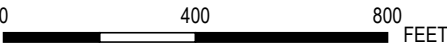

PROJECT: FIRSTENERGY SAMMIS-STAR 345KV REBUILD PROJECT: PHASE 1 JEFFERSON COUNTY, OH	
TITLE: NHD, NWI AND FEMA FLOODPLAIN MAP	
DRAWN BY: M. OPEL	PROJ. NO.: 630103
CHECKED BY: M. MOLNAR	FIGURE 4 (PAGE 3 OF 9)
APPROVED BY: B. FALKINBURG	
DATE: MARCH 2026	
	
1382 WEST NINTH STREET SUITE 400 CLEVELAND, OH 44113 PHONE: 216-344-3072	
FILE:	WDR_Phase1.aprx



- PROJECT STUDY AREA
- EXISTING STRUCTURE
- PROPOSED STRUCTURE
- NATIONAL HYDROGRAPHY DATASET (NHD) STREAM
- NATIONAL WETLANDS INVENTORY (NWI) FEATURE



BASE MAP: GOOGLE MAPS.
DATA SOURCES: WETLAND DATA ACQUIRED FROM U.S. FISH & WILDLIFE SERVICE, NATIONAL WETLANDS INVENTORY (NWI). STREAM DATA ACQUIRED FROM USGS, NATIONAL HYDROGRAPHY DATASET (NHD). FLOOD DATA ACQUIRED FROM FEMA, NATIONAL FLOOD HAZARD LAYER (NFHL).




1:4,800
1" = 400'

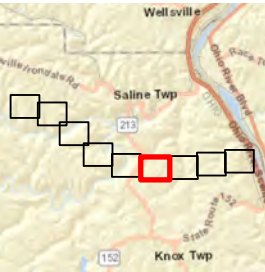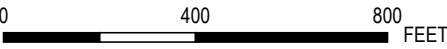


PROJECT: FIRSTENERGY SAMMIS-STAR 345KV REBUILD PROJECT: PHASE 1 JEFFERSON COUNTY, OH	
TITLE: NHD, NWI AND FEMA FLOODPLAIN MAP	
DRAWN BY: M. OPEL	PROJ. NO.: 630103
CHECKED BY: M. MOLNAR	FIGURE 4 (PAGE 4 OF 9)
APPROVED BY: B. FALKINBURG	
DATE: MARCH 2026	
	
1382 WEST NINTH STREET SUITE 400 CLEVELAND, OH 44113 PHONE: 216-344-3072	
FILE:	WDR_Phase1.aprx

- PROJECT STUDY AREA
- EXISTING STRUCTURE
- PROPOSED STRUCTURE
- NATIONAL HYDROGRAPHY DATASET (NHD) STREAM
- NATIONAL WETLANDS INVENTORY (NWI) FEATURE
- 100-YEAR FLOOD ZONE

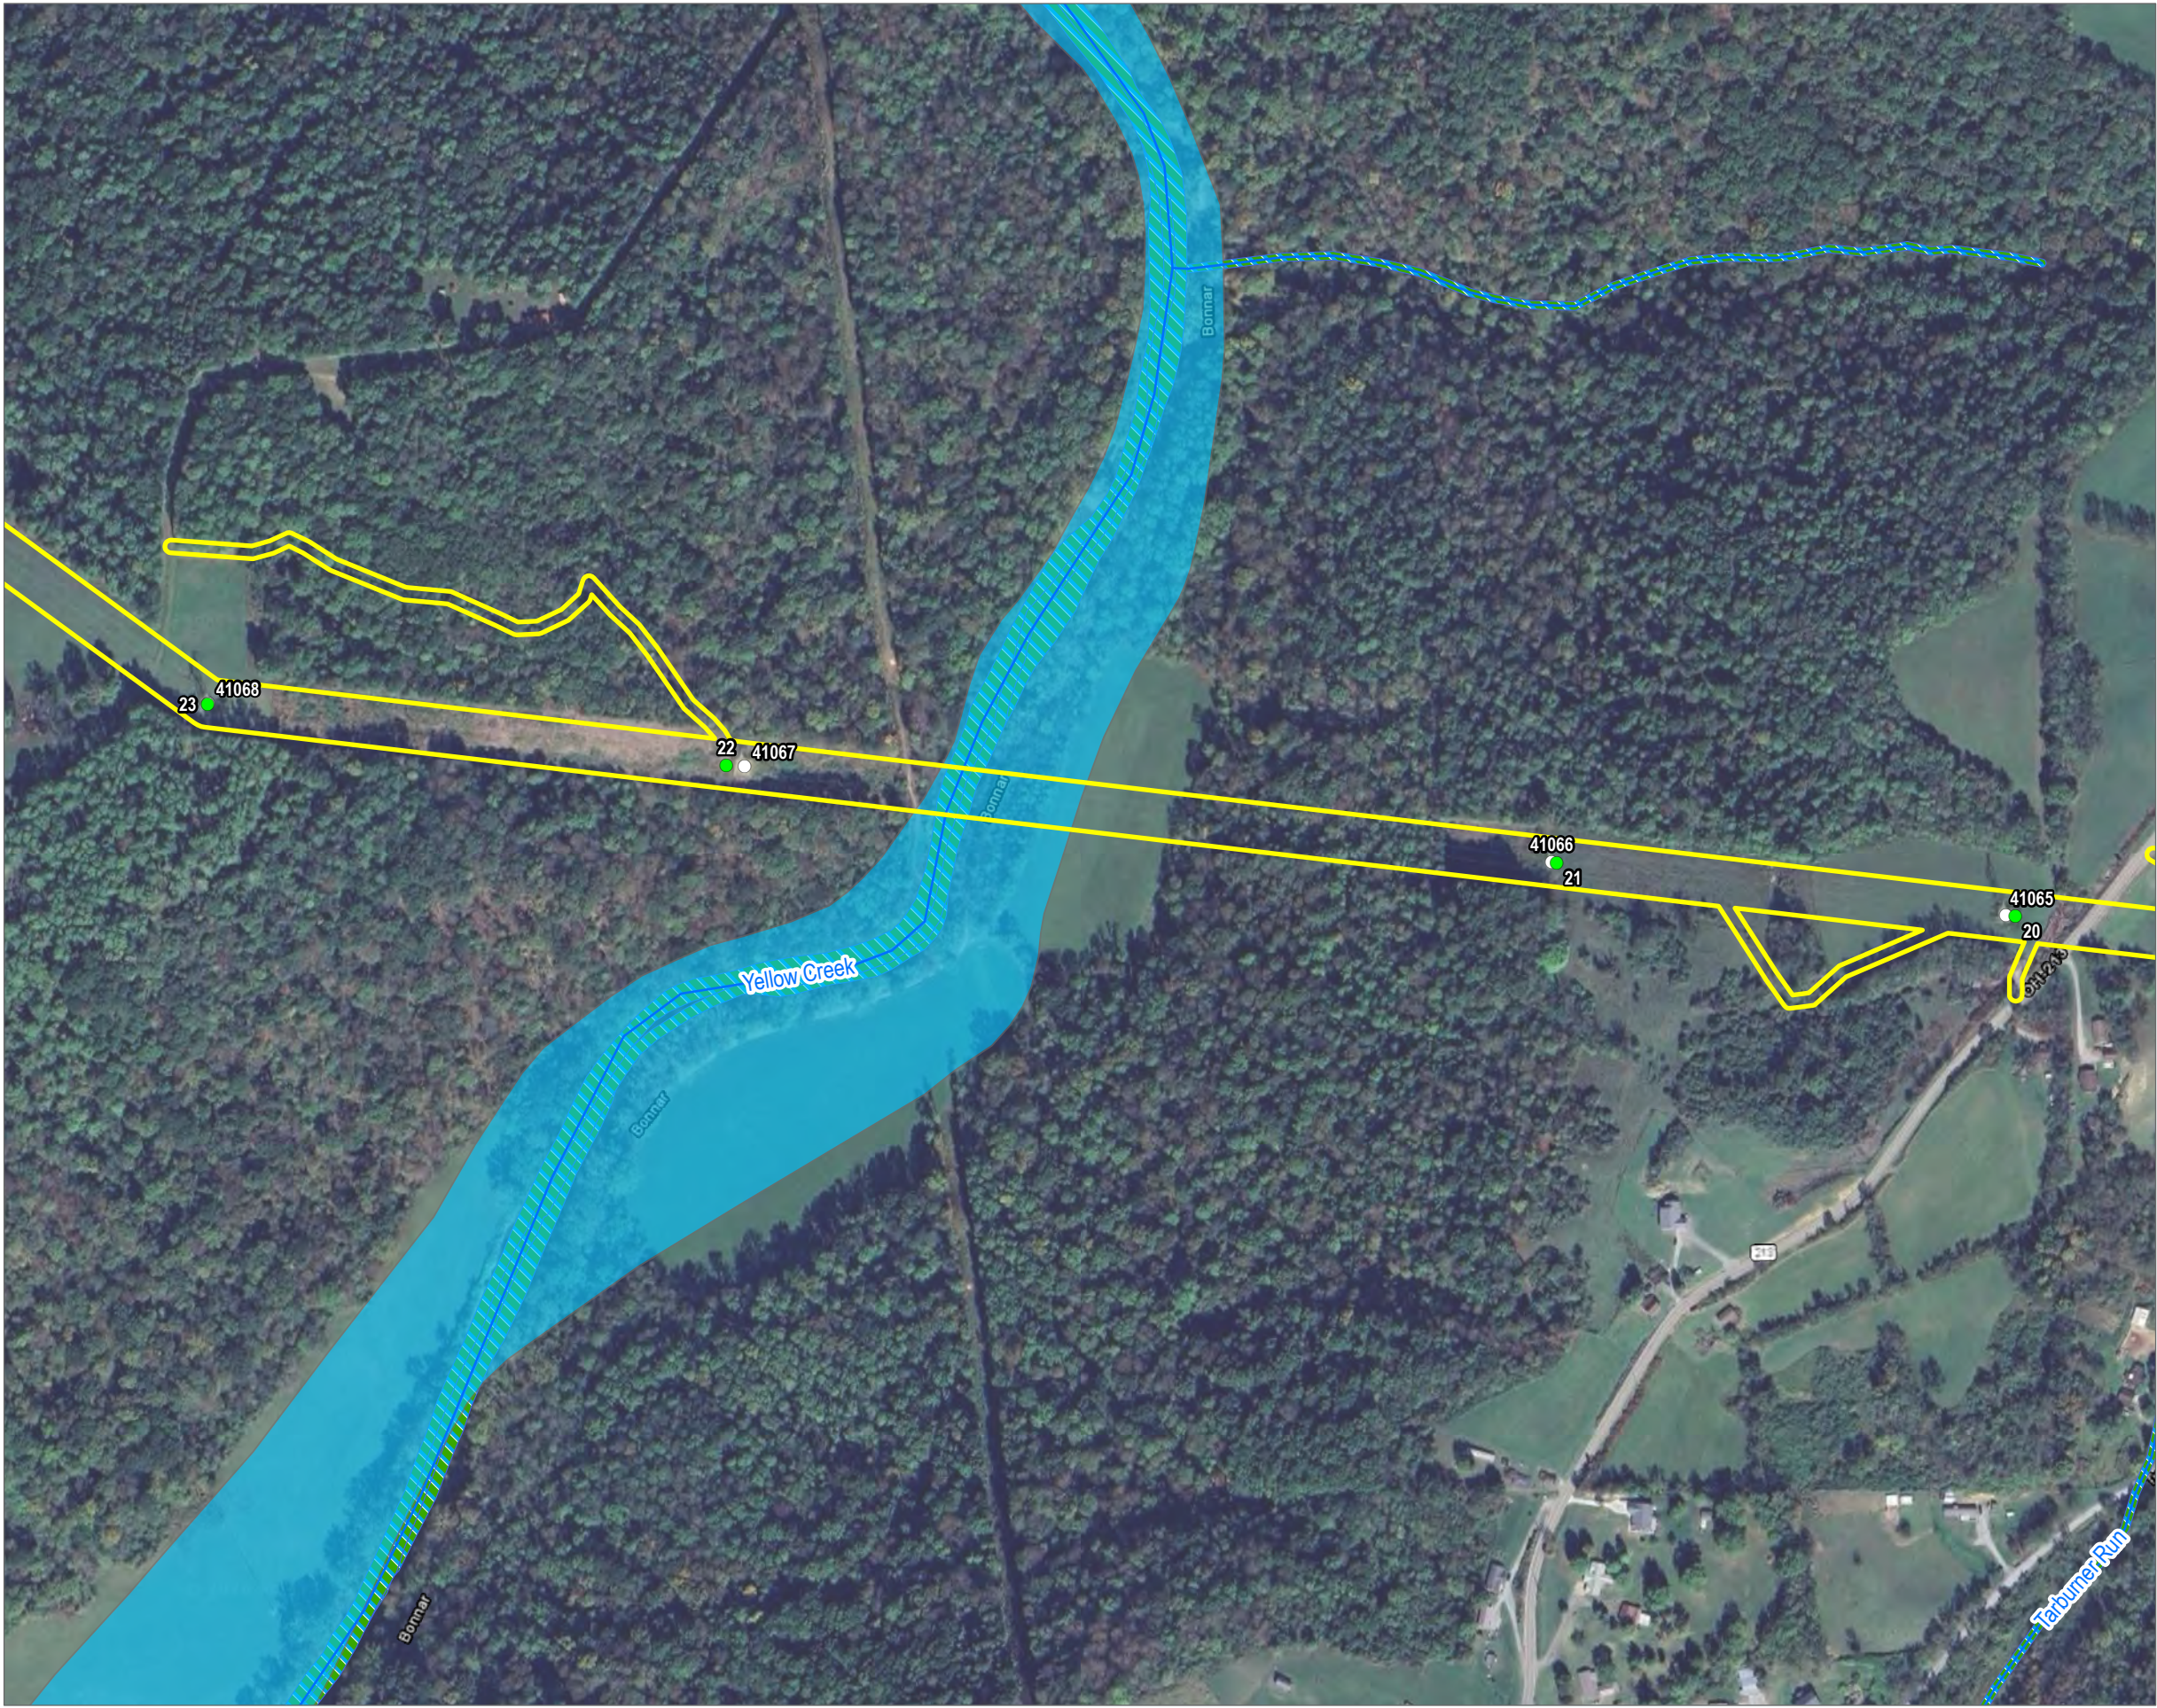

BASE MAP: GOOGLE MAPS.
DATA SOURCES: WETLAND DATA ACQUIRED FROM U.S. FISH & WILDLIFE SERVICE, NATIONAL WETLANDS INVENTORY (NWI). STREAM DATA ACQUIRED FROM USGS, NATIONAL HYDROGRAPHY DATASET (NHD). FLOOD DATA ACQUIRED FROM FEMA, NATIONAL FLOOD HAZARD LAYER (NFHL).

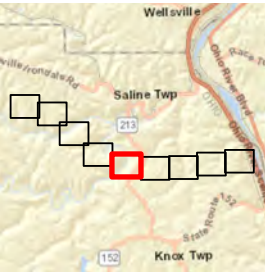

1:4,800
1" = 400'


0 400 800 FEET

PROJECT: FIRSTENERGY SAMMIS-STAR 345KV REBUILD PROJECT: PHASE 1 JEFFERSON COUNTY, OH	
TITLE: NHD, NWI AND FEMA FLOODPLAIN MAP	
DRAWN BY: M. OPEL	PROJ. NO.: 630103
CHECKED BY: M. MOLNAR	FIGURE 4 (PAGE 5 OF 9)
APPROVED BY: B. FALKINBURG	
DATE: MARCH 2026	
TRC	
1382 WEST NINTH STREET SUITE 400 CLEVELAND, OH 44113 PHONE: 216-344-3072	
FILE:	WDR_Phase1.aprx



- PROJECT STUDY AREA
- EXISTING STRUCTURE
- PROPOSED STRUCTURE
- NATIONAL HYDROGRAPHY DATASET (NHD) STREAM
- NATIONAL WETLANDS INVENTORY (NWI) FEATURE
- 100-YEAR FLOOD ZONE

BASE MAP: GOOGLE MAPS.
DATA SOURCES: WETLAND DATA ACQUIRED FROM U.S. FISH & WILDLIFE SERVICE, NATIONAL WETLANDS INVENTORY (NWI). STREAM DATA ACQUIRED FROM USGS, NATIONAL HYDROGRAPHY DATASET (NHD). FLOOD DATA ACQUIRED FROM FEMA, NATIONAL FLOOD HAZARD LAYER (NFHL).

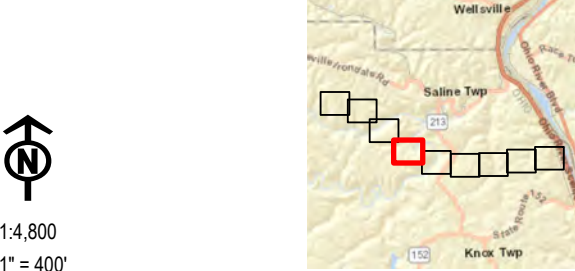

PROJECT: FIRSTENERGY SAMMIS-STAR 345KV REBUILD PROJECT: PHASE 1 JEFFERSON COUNTY, OH	
TITLE: NHD, NWI AND FEMA FLOODPLAIN MAP	
DRAWN BY: M. OPEL	PROJ. NO.: 630103
CHECKED BY: M. MOLNAR	FIGURE 4 (PAGE 6 OF 9)
APPROVED BY: B. FALKINBURG	
DATE: MARCH 2026	
	
1382 WEST NINTH STREET SUITE 400 CLEVELAND, OH 44113 PHONE: 216-344-3072	
FILE:	WDR_Phase1.aprx




- PROJECT STUDY AREA
- EXISTING STRUCTURE
- PROPOSED STRUCTURE
- NATIONAL HYDROGRAPHY DATASET (NHD) STREAM
- NATIONAL WETLANDS INVENTORY (NWI) FEATURE
- 100-YEAR FLOOD ZONE

BASE MAP: GOOGLE MAPS.
DATA SOURCES: WETLAND DATA ACQUIRED FROM U.S. FISH & WILDLIFE SERVICE, NATIONAL WETLANDS INVENTORY (NWI). STREAM DATA ACQUIRED FROM USGS, NATIONAL HYDROGRAPHY DATASET (NHD). FLOOD DATA ACQUIRED FROM FEMA, NATIONAL FLOOD HAZARD LAYER (NFHL).



1:4,800
1" = 400'


0 400 800 FEET

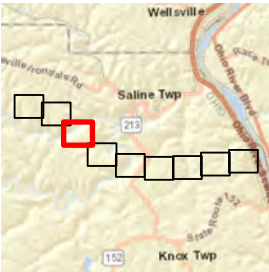

PROJECT: FIRSTENERGY	
SAMMIS-STAR 345KV REBUILD PROJECT: PHASE 1	
JEFFERSON COUNTY, OH	
TITLE:	
NHD, NWI AND FEMA FLOODPLAIN MAP	
DRAWN BY: M. OPEL	PROJ. NO.: 630103
CHECKED BY: M. MOLNAR	FIGURE 4 (PAGE 7 OF 9)
APPROVED BY: B. FALKINBURG	
DATE: MARCH 2026	
	
1382 WEST NINTH STREET SUITE 400 CLEVELAND, OH 44113 PHONE: 216-344-3072	
FILE:	WDR_Phase1.aprx

- PROJECT STUDY AREA
- EXISTING STRUCTURE
- PROPOSED STRUCTURE
- NATIONAL HYDROGRAPHY DATASET (NHD) STREAM
- NATIONAL WETLANDS INVENTORY (NWI) FEATURE

BASE MAP: GOOGLE MAPS.
DATA SOURCES: WETLAND DATA ACQUIRED FROM U.S. FISH & WILDLIFE SERVICE, NATIONAL WETLANDS INVENTORY (NWI). STREAM DATA ACQUIRED FROM USGS, NATIONAL HYDROGRAPHY DATASET (NHD). FLOOD DATA ACQUIRED FROM FEMA, NATIONAL FLOOD HAZARD LAYER (NFHL).

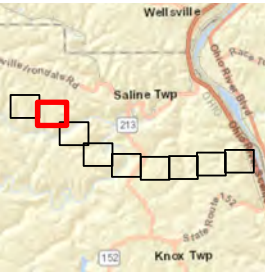

1:4,800
1" = 400'





PROJECT: FIRSTENERGY SAMMIS-STAR 345KV REBUILD PROJECT: PHASE 1 JEFFERSON COUNTY, OH	
TITLE: NHD, NWI AND FEMA FLOODPLAIN MAP	
DRAWN BY: M. OPEL	PROJ. NO.: 630103
CHECKED BY: M. MOLNAR	FIGURE 4 (PAGE 8 OF 9)
APPROVED BY: B. FALKINBURG	
DATE: MARCH 2026	
 1382 WEST NINTH STREET SUITE 400 CLEVELAND, OH 44113 PHONE: 216-344-3072	
FILE:	WDR_Phase1.aprx

- PROJECT STUDY AREA
- EXISTING STRUCTURE
- PROPOSED STRUCTURE
- NATIONAL HYDROGRAPHY DATASET (NHD) STREAM
- NATIONAL WETLANDS INVENTORY (NWI) FEATURE

BASE MAP: GOOGLE MAPS.
DATA SOURCES: WETLAND DATA ACQUIRED FROM U.S. FISH & WILDLIFE SERVICE, NATIONAL WETLANDS INVENTORY (NWI). STREAM DATA ACQUIRED FROM USGS, NATIONAL HYDROGRAPHY DATASET (NHD). FLOOD DATA ACQUIRED FROM FEMA, NATIONAL FLOOD HAZARD LAYER (NFHL).



1:4,800
1" = 400'

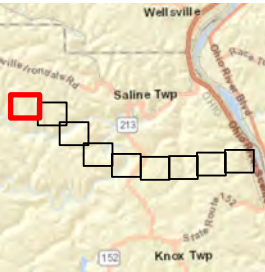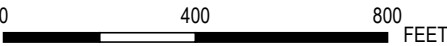


PROJECT: FIRSTENERGY SAMMIS-STAR 345KV REBUILD PROJECT: PHASE 1 JEFFERSON COUNTY, OH	
TITLE: NHD, NWI AND FEMA FLOODPLAIN MAP	
DRAWN BY: M. OPEL	PROJ. NO.: 630103
CHECKED BY: M. MOLNAR	FIGURE 4 (PAGE 9 OF 9)
APPROVED BY: B. FALKINBURG	
DATE: MARCH 2026	
	
1382 WEST NINTH STREET SUITE 400 CLEVELAND, OH 44113 PHONE: 216-344-3072	
FILE:	WDR_Phase1.aprx



- PROJECT STUDY AREA
- EXISTING STRUCTURE
- PROPOSED STRUCTURE
- CULVERT
- NON-JURISDICTIONAL DITCH
- PERENNIAL STREAM
- INTERMITTENT STREAM
- EPHEMERAL STREAM
- PEM WETLAND
- WETLAND CONTINUES
- WETLAND DATA POINT
- UPLAND DATA POINT

BASE MAP: GOOGLE MAPS.
DATA SOURCES: TRC WETLAND DELINEATION COMPLETED NOVEMBER 7-8 & 11, 2024 AND NOVEMBER 12-13, 2025 AND MARCH 20, 2026.

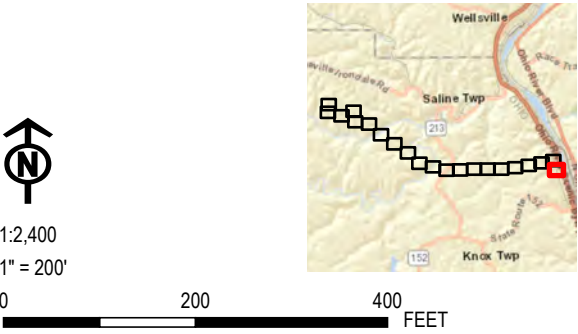

PROJECT: FIRSTENERGY SAMMIS-STAR 345KV REBUILD PROJECT: PHASE 1 JEFFERSON COUNTY, OH		
TITLE: DELINEATED RESOURCES MAP		
DRAWN BY: M. OPEL	PROJ. NO.: 630103	
CHECKED BY: M. MOLNAR	FIGURE 5 (PAGE 1 OF 21)	
APPROVED BY: B. FALKINBURG		
DATE: FEBRUARY 2026		
TRC		1382 WEST NINTH STREET SUITE 400 CLEVELAND, OH 44113 PHONE: 216-344-3072
FILE:	WDR_Phase1.aprx	



- PROJECT STUDY AREA
- EXISTING STRUCTURE
- PROPOSED STRUCTURE
- CULVERT
- NON-JURISDICTIONAL DITCH
- PERENNIAL STREAM
- INTERMITTENT STREAM
- EPHEMERAL STREAM
- PEM WETLAND
- WETLAND CONTINUES
- WETLAND DATA POINT
- UPLAND DATA POINT

BASE MAP: GOOGLE MAPS.
DATA SOURCES: TRC WETLAND DELINEATION COMPLETED NOVEMBER 7-8 & 11, 2024 AND NOVEMBER 12-13, 2025 AND MARCH 20, 2026.




PROJECT: FIRSTENERGY SAMMIS-STAR 345KV REBUILD PROJECT: PHASE 1 JEFFERSON COUNTY, OH	
TITLE: DELINEATED RESOURCES MAP	
DRAWN BY: M. OPEL	PROJ. NO.: 630103
CHECKED BY: M. MOLNAR	FIGURE 5 (PAGE 2 OF 21)
APPROVED BY: B. FALKINBURG	
DATE: FEBRUARY 2026	
	
1382 WEST NINTH STREET SUITE 400 CLEVELAND, OH 44113 PHONE: 216-344-3072	
FILE:	WDR_Phase1.aprx

- PROJECT STUDY AREA
- EXISTING STRUCTURE
- PROPOSED STRUCTURE
- CULVERT
- NON-JURISDICTIONAL DITCH
- PERENNIAL STREAM
- INTERMITTENT STREAM
- EPHEMERAL STREAM
- PEM WETLAND
- WETLAND CONTINUES
- WETLAND DATA POINT
- UPLAND DATA POINT

BASE MAP: GOOGLE MAPS.
DATA SOURCES: TRC WETLAND DELINEATION COMPLETED NOVEMBER 7-8 & 11, 2024 AND NOVEMBER 12-13, 2025 AND MARCH 20, 2026.



1:2,400
1" = 200'

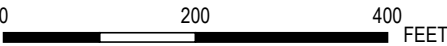

PROJECT: FIRSTENERGY SAMMIS-STAR 345KV REBUILD PROJECT: PHASE 1 JEFFERSON COUNTY, OH		
TITLE: DELINEATED RESOURCES MAP		
DRAWN BY: M. OPEL	PROJ. NO.: 630103	
CHECKED BY: M. MOLNAR	FIGURE 5 (PAGE 3 OF 21)	
APPROVED BY: B. FALKINBURG		
DATE: FEBRUARY 2026		
TRC		1382 WEST NINTH STREET SUITE 400 CLEVELAND, OH 44113 PHONE: 216-344-3072
FILE:		WDR_Phase1.aprx

- PROJECT STUDY AREA
- EXISTING STRUCTURE
- PROPOSED STRUCTURE
- CULVERT
- NON-JURISDICTIONAL DITCH
- PERENNIAL STREAM
- INTERMITTENT STREAM
- EPHEMERAL STREAM
- PEM WETLAND
- WETLAND CONTINUES
- WETLAND DATA POINT
- UPLAND DATA POINT



BASE MAP: GOOGLE MAPS.
DATA SOURCES: TRC WETLAND DELINEATION COMPLETED NOVEMBER 7-8
& 11, 2024 AND NOVEMBER 12-13, 2025 AND MARCH 20, 2026.



1:2,400
1" = 200'
0 200 400 FEET

PROJECT: FIRSTENERGY SAMMIS-STAR 345KV REBUILD PROJECT: PHASE 1 JEFFERSON COUNTY, OH	
TITLE: DELINEATED RESOURCES MAP	
DRAWN BY: M. OPEL	PROJ. NO.: 630103
CHECKED BY: M. MOLNAR	FIGURE 5 (PAGE 4 OF 21)
APPROVED BY: B. FALKINBURG	
DATE: FEBRUARY 2026	
 1382 WEST NINTH STREET SUITE 400 CLEVELAND, OH 44113 PHONE: 216-344-3072	
FILE:	WDR_Phase1.aprx




- PROJECT STUDY AREA
- EXISTING STRUCTURE
- PROPOSED STRUCTURE
- CULVERT
- NON-JURISDICTIONAL DITCH
- PERENNIAL STREAM
- INTERMITTENT STREAM
- EPHEMERAL STREAM
- PEM WETLAND
- WETLAND CONTINUES
- WETLAND DATA POINT
- UPLAND DATA POINT

BASE MAP: GOOGLE MAPS.
DATA SOURCES: TRC WETLAND DELINEATION COMPLETED NOVEMBER 7-8 & 11, 2024 AND NOVEMBER 12-13, 2025 AND MARCH 20, 2026.



1:2,400
1" = 200'

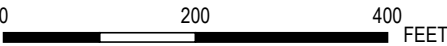


PROJECT: FIRSTENERGY SAMMIS-STAR 345KV REBUILD PROJECT: PHASE 1 JEFFERSON COUNTY, OH		
TITLE: DELINEATED RESOURCES MAP		
DRAWN BY: M. OPEL	PROJ. NO.: 630103	
CHECKED BY: M. MOLNAR	FIGURE 5 (PAGE 5 OF 21)	
APPROVED BY: B. FALKINBURG		
DATE: FEBRUARY 2026		
		1382 WEST NINTH STREET SUITE 400 CLEVELAND, OH 44113 PHONE: 216-344-3072
FILE:		WDR_Phase1.aprx

- PROJECT STUDY AREA
- EXISTING STRUCTURE
- PROPOSED STRUCTURE
- CULVERT
- NON-JURISDICTIONAL DITCH
- PERENNIAL STREAM
- INTERMITTENT STREAM
- EPHEMERAL STREAM
- PEM WETLAND
- WETLAND CONTINUES
- WETLAND DATA POINT
- UPLAND DATA POINT


BASE MAP: GOOGLE MAPS.
DATA SOURCES: TRC WETLAND DELINEATION COMPLETED NOVEMBER 7-8
& 11, 2024 AND NOVEMBER 12-13, 2025 AND MARCH 20, 2026.



1:2,400
1" = 200'

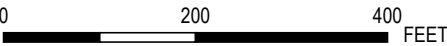

PROJECT: FIRSTENERGY SAMMIS-STAR 345KV REBUILD PROJECT: PHASE 1 JEFFERSON COUNTY, OH		
TITLE: DELINEATED RESOURCES MAP		
DRAWN BY: M. OPEL	PROJ. NO.: 630103	
CHECKED BY: M. MOLNAR	FIGURE 5 (PAGE 6 OF 21)	
APPROVED BY: B. FALKINBURG		
DATE: FEBRUARY 2026		
TRC		1382 WEST NINTH STREET SUITE 400 CLEVELAND, OH 44113 PHONE: 216-344-3072
FILE:	WDR_Phase1.aprx	

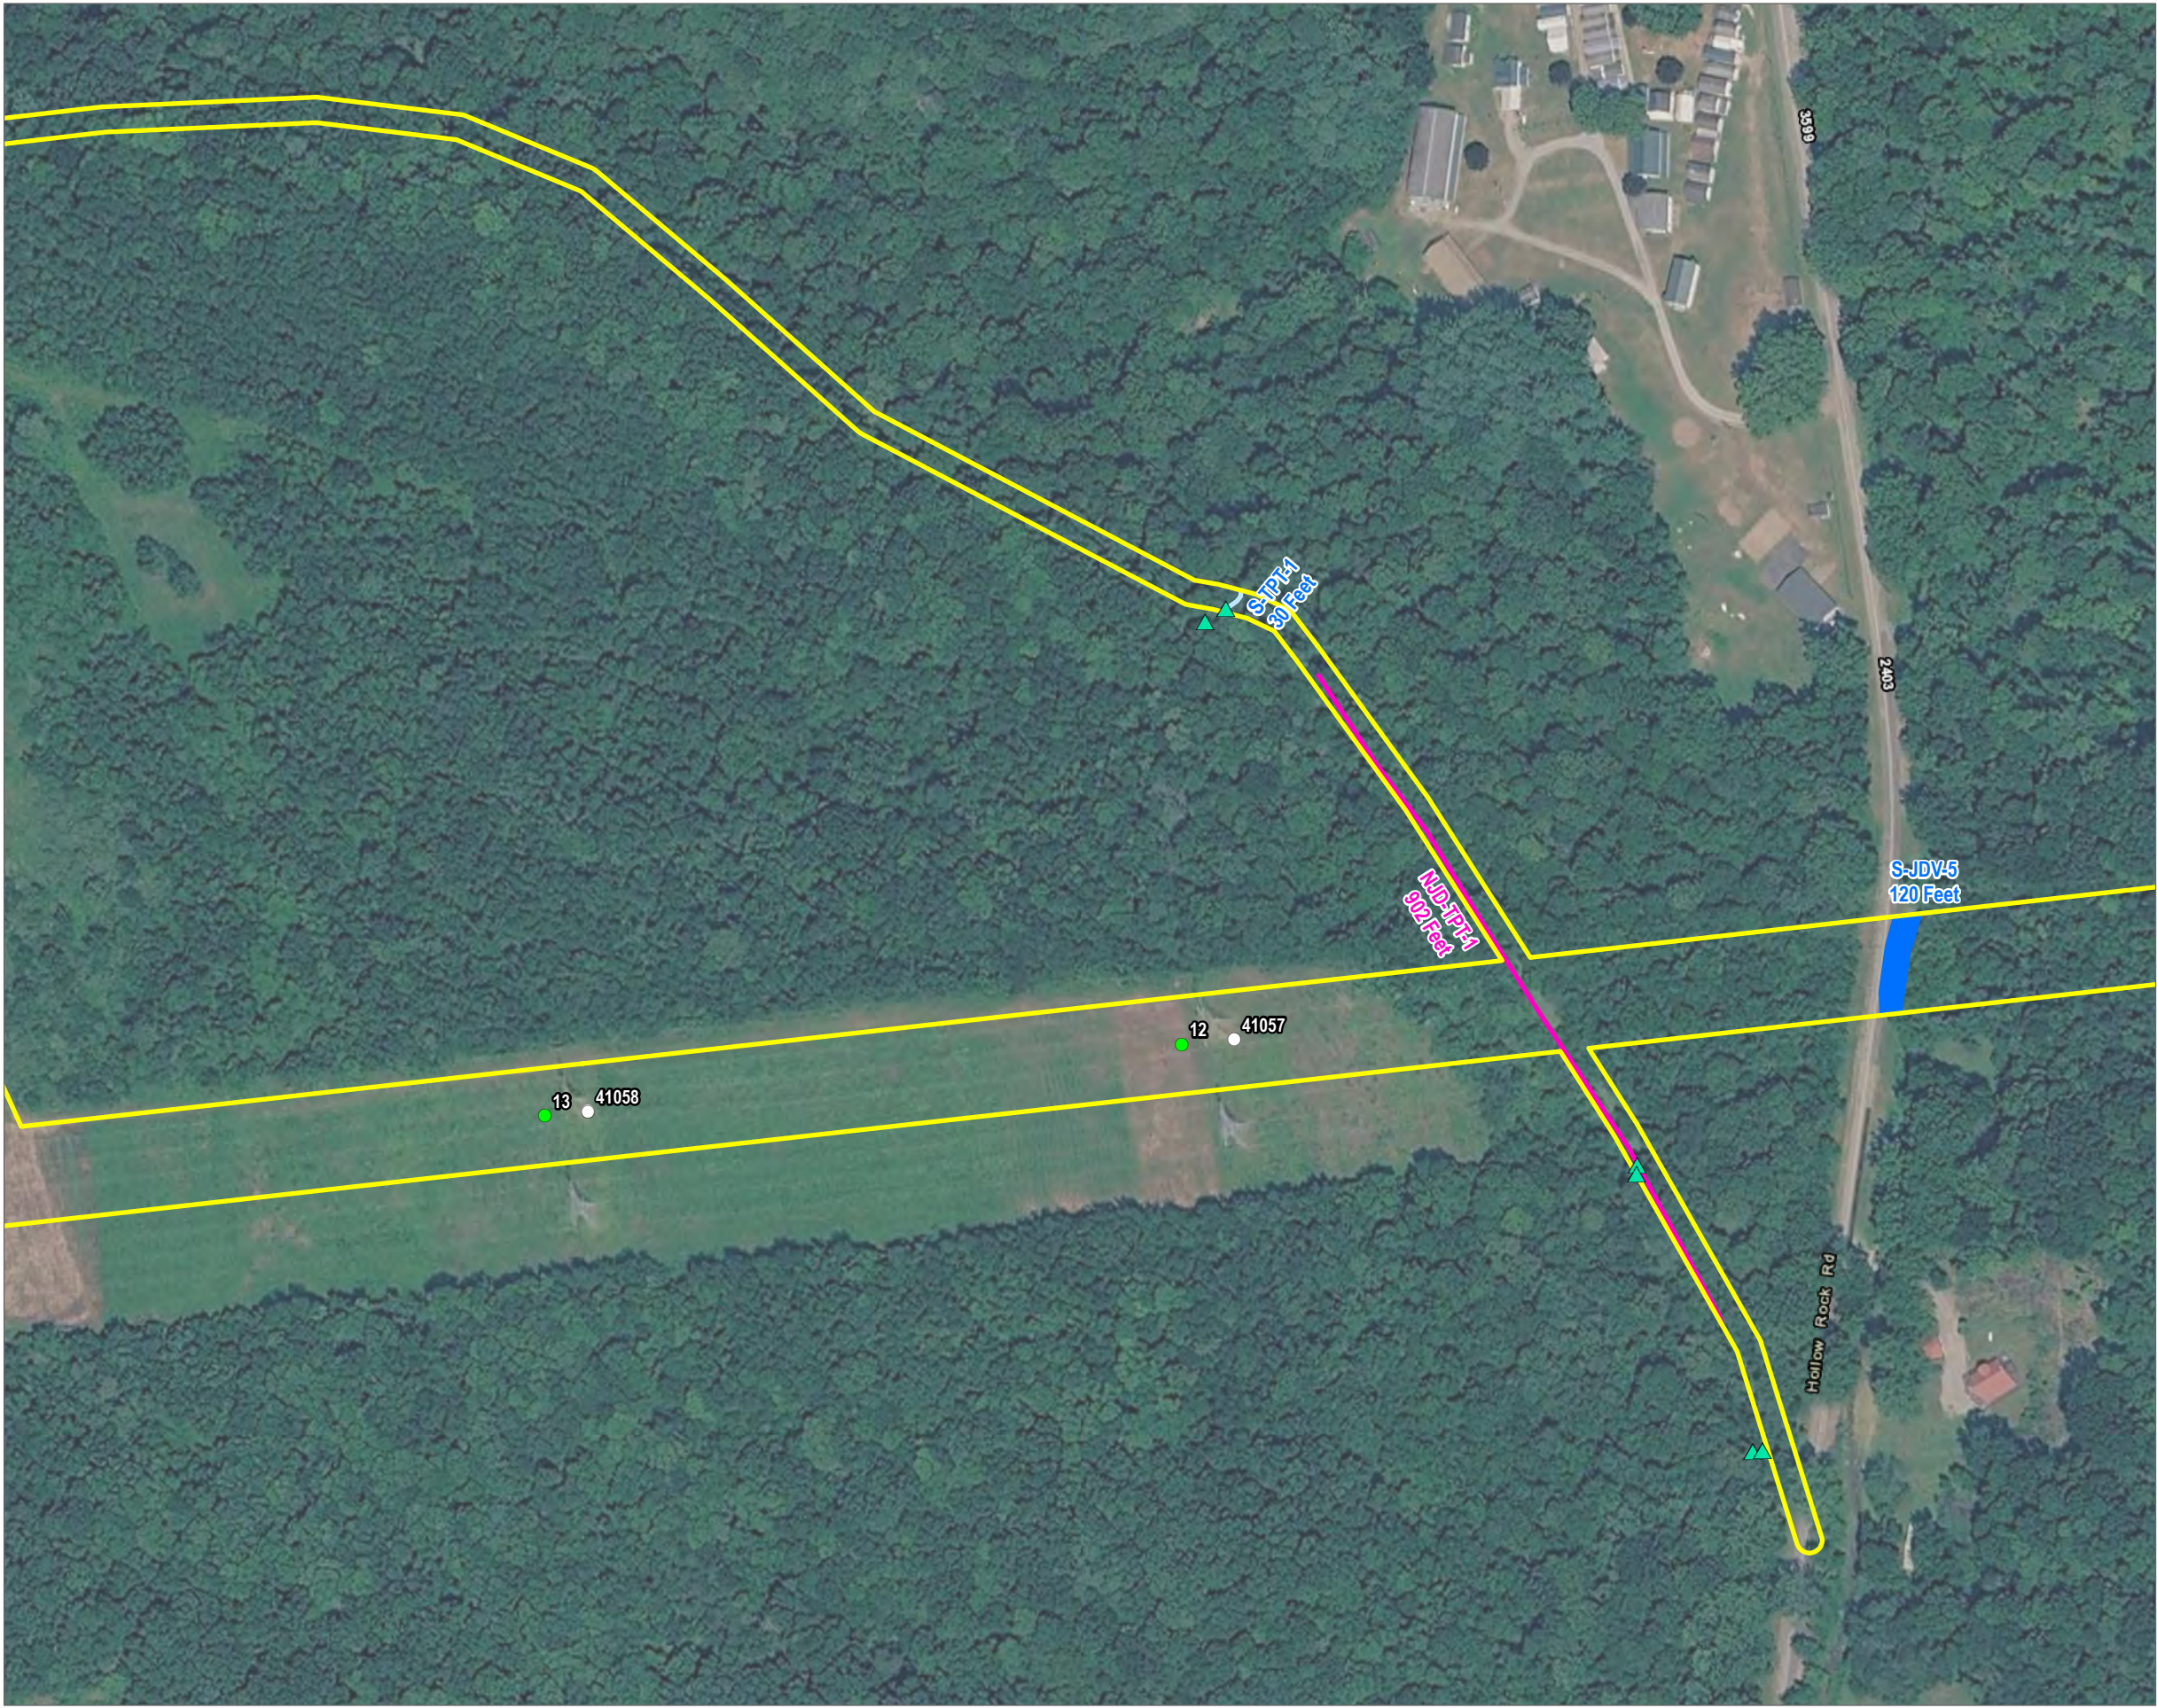


- PROJECT STUDY AREA
- EXISTING STRUCTURE
- PROPOSED STRUCTURE
- CULVERT
- NON-JURISDICTIONAL DITCH
- PERENNIAL STREAM
- INTERMITTENT STREAM
- EPHEMERAL STREAM
- PEM WETLAND
- WETLAND CONTINUES
- WETLAND DATA POINT
- UPLAND DATA POINT

BASE MAP: GOOGLE MAPS.
DATA SOURCES: TRC WETLAND DELINEATION COMPLETED NOVEMBER 7-8 & 11, 2024 AND NOVEMBER 12-13, 2025 AND MARCH 20, 2026.



1:2,400
1" = 200'

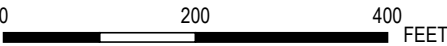


PROJECT: FIRSTENERGY SAMMIS-STAR 345KV REBUILD PROJECT: PHASE 1 JEFFERSON COUNTY, OH		
TITLE: DELINEATED RESOURCES MAP		
DRAWN BY: M. OPEL	PROJ. NO.: 630103	
CHECKED BY: M. MOLNAR	FIGURE 5 (PAGE 7 OF 21)	
APPROVED BY: B. FALKINBURG		
DATE: FEBRUARY 2026		
		1382 WEST NINTH STREET SUITE 400 CLEVELAND, OH 44113 PHONE: 216-344-3072
FILE:	WDR_Phase1.aprx	

- PROJECT STUDY AREA
- EXISTING STRUCTURE
- PROPOSED STRUCTURE
- CULVERT
- NON-JURISDICTIONAL DITCH
- PERENNIAL STREAM
- INTERMITTENT STREAM
- EPHEMERAL STREAM
- PEM WETLAND
- WETLAND CONTINUES
- WETLAND DATA POINT
- UPLAND DATA POINT

BASE MAP: GOOGLE MAPS.
DATA SOURCES: TRC WETLAND DELINEATION COMPLETED NOVEMBER 7-8 & 11, 2024 AND NOVEMBER 12-13, 2025 AND MARCH 20, 2026.



1:2,400
1" = 200'

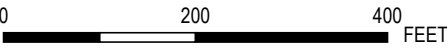

PROJECT: FIRSTENERGY SAMMIS-STAR 345KV REBUILD PROJECT: PHASE 1 JEFFERSON COUNTY, OH		
TITLE: DELINEATED RESOURCES MAP		
DRAWN BY: M. OPEL	PROJ. NO.: 630103	
CHECKED BY: M. MOLNAR	FIGURE 5 (PAGE 8 OF 21)	
APPROVED BY: B. FALKINBURG		
DATE: FEBRUARY 2026		
		1382 WEST NINTH STREET SUITE 400 CLEVELAND, OH 44113 PHONE: 216-344-3072
FILE:	WDR_Phase1.aprx	




- PROJECT STUDY AREA
- EXISTING STRUCTURE
- PROPOSED STRUCTURE
- CULVERT
- NON-JURISDICTIONAL DITCH
- PERENNIAL STREAM
- INTERMITTENT STREAM
- EPHEMERAL STREAM
- PEM WETLAND
- WETLAND CONTINUES
- WETLAND DATA POINT
- UPLAND DATA POINT

BASE MAP: GOOGLE MAPS.
DATA SOURCES: TRC WETLAND DELINEATION COMPLETED NOVEMBER 7-8
& 11, 2024 AND NOVEMBER 12-13, 2025 AND MARCH 20, 2026.



1:2,400

1" = 200'

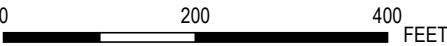

PROJECT: FIRSTENERGY SAMMIS-STAR 345KV REBUILD PROJECT: PHASE 1 JEFFERSON COUNTY, OH	
TITLE: DELINEATED RESOURCES MAP	
DRAWN BY: M. OPEL	PROJ. NO.: 630103
CHECKED BY: M. MOLNAR	FIGURE 5 (PAGE 9 OF 21)
APPROVED BY: B. FALKINBURG	
DATE: FEBRUARY 2026	
	
1382 WEST NINTH STREET SUITE 400 CLEVELAND, OH 44113 PHONE: 216-344-3072	
FILE:	WDR_Phase1.aprx

- PROJECT STUDY AREA
- EXISTING STRUCTURE
- PROPOSED STRUCTURE
- CULVERT
- NON-JURISDICTIONAL DITCH
- PERENNIAL STREAM
- INTERMITTENT STREAM
- EPHEMERAL STREAM
- PEM WETLAND
- WETLAND CONTINUES
- WETLAND DATA POINT
- UPLAND DATA POINT

BASE MAP: GOOGLE MAPS.
DATA SOURCES: TRC WETLAND DELINEATION COMPLETED NOVEMBER 7-8 & 11, 2024 AND NOVEMBER 12-13, 2025 AND MARCH 20, 2026.



1:2,400
1" = 200'

0 200 400 FEET

PROJECT: **FIRSTENERGY
SAMMIS-STAR 345KV REBUILD PROJECT: PHASE 1
JEFFERSON COUNTY, OH**

TITLE: **DELINEATED RESOURCES MAP**

DRAWN BY: M. OPEL PROJ. NO.: 630103

CHECKED BY: M. MOLNAR

APPROVED BY: B. FALKINBURG

DATE: FEBRUARY 2026



1382 WEST NINTH STREET
SUITE 400
CLEVELAND, OH 44113
PHONE: 216-344-3072


FILE: WDR_Phase1.aprx

- PROJECT STUDY AREA
- EXISTING STRUCTURE
- PROPOSED STRUCTURE
- CULVERT
- NON-JURISDICTIONAL DITCH
- PERENNIAL STREAM
- INTERMITTENT STREAM
- EPHEMERAL STREAM
- PEM WETLAND
- WETLAND CONTINUES
- WETLAND DATA POINT
- UPLAND DATA POINT

BASE MAP: GOOGLE MAPS.
DATA SOURCES: TRC WETLAND DELINEATION COMPLETED NOVEMBER 7-8 & 11, 2024 AND NOVEMBER 12-13, 2025 AND MARCH 20, 2026.



1:2,400
1" = 200'

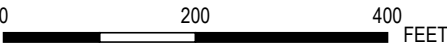


PROJECT: FIRSTENERGY SAMMIS-STAR 345KV REBUILD PROJECT: PHASE 1 JEFFERSON COUNTY, OH	
TITLE: DELINEATED RESOURCES MAP	
DRAWN BY: M. OPEL	PROJ. NO.: 630103
CHECKED BY: M. MOLNAR	FIGURE 5 (PAGE 11 OF 21)
APPROVED BY: B. FALKINBURG	
DATE: FEBRUARY 2026	
	
1382 WEST NINTH STREET SUITE 400 CLEVELAND, OH 44113 PHONE: 216-344-3072	
FILE:	WDR_Phase1.aprx

- PROJECT STUDY AREA
- EXISTING STRUCTURE
- PROPOSED STRUCTURE
- CULVERT
- NON-JURISDICTIONAL DITCH
- PERENNIAL STREAM
- INTERMITTENT STREAM
- EPHEMERAL STREAM
- PEM WETLAND
- WETLAND CONTINUES
- WETLAND DATA POINT
- UPLAND DATA POINT

BASE MAP: GOOGLE MAPS.
DATA SOURCES: TRC WETLAND DELINEATION COMPLETED NOVEMBER 7-8 & 11, 2024 AND NOVEMBER 12-13, 2025 AND MARCH 20, 2026.



1:2,400
1" = 200'

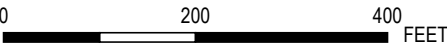

PROJECT: FIRSTENERGY SAMMIS-STAR 345KV REBUILD PROJECT: PHASE 1 JEFFERSON COUNTY, OH		
TITLE: DELINEATED RESOURCES MAP		
DRAWN BY: M. OPEL	PROJ. NO.: 630103	
CHECKED BY: M. MOLNAR	FIGURE 5 (PAGE 12 OF 21)	
APPROVED BY: B. FALKINBURG		
DATE: FEBRUARY 2026		
TRC		1382 WEST NINTH STREET SUITE 400 CLEVELAND, OH 44113 PHONE: 216-344-3072
FILE:	WDR_Phase1.aprx	



- PROJECT STUDY AREA
- EXISTING STRUCTURE
- PROPOSED STRUCTURE
- CULVERT
- NON-JURISDICTIONAL DITCH
- PERENNIAL STREAM
- INTERMITTENT STREAM
- EPHEMERAL STREAM
- PEM WETLAND
- WETLAND CONTINUES
- WETLAND DATA POINT
- UPLAND DATA POINT

BASE MAP: GOOGLE MAPS.
DATA SOURCES: TRC WETLAND DELINEATION COMPLETED NOVEMBER 7-8
& 11, 2024 AND NOVEMBER 12-13, 2025 AND MARCH 20, 2026.



PROJECT: FIRSTENERGY SAMMIS-STAR 345KV REBUILD PROJECT: PHASE 1 JEFFERSON COUNTY, OH	
TITLE: DELINEATED RESOURCES MAP	
DRAWN BY: M. OPEL	PROJ. NO.: 630103
CHECKED BY: M. MOLNAR	FIGURE 5 (PAGE 13 OF 21)
APPROVED BY: B. FALKINBURG	
DATE: FEBRUARY 2026	
 1382 WEST NINTH STREET SUITE 400 CLEVELAND, OH 44113 PHONE: 216-344-3072	
FILE:	WDR_Phase1.aprx




- PROJECT STUDY AREA
- EXISTING STRUCTURE
- PROPOSED STRUCTURE
- CULVERT
- NON-JURISDICTIONAL DITCH
- PERENNIAL STREAM
- INTERMITTENT STREAM
- EPHEMERAL STREAM
- PEM WETLAND
- WETLAND CONTINUES
- WETLAND DATA POINT
- UPLAND DATA POINT

BASE MAP: GOOGLE MAPS.
DATA SOURCES: TRC WETLAND DELINEATION COMPLETED NOVEMBER 7-8 & 11, 2024 AND NOVEMBER 12-13, 2025 AND MARCH 20, 2026.



1:2,400
1" = 200'

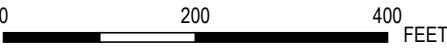


PROJECT: FIRSTENERGY SAMMIS-STAR 345KV REBUILD PROJECT: PHASE 1 JEFFERSON COUNTY, OH	
TITLE: DELINEATED RESOURCES MAP	
DRAWN BY: M. OPEL	PROJ. NO.: 630103
CHECKED BY: M. MOLNAR	FIGURE 5 (PAGE 14 OF 21)
APPROVED BY: B. FALKINBURG	
DATE: FEBRUARY 2026	
 1382 WEST NINTH STREET SUITE 400 CLEVELAND, OH 44113 PHONE: 216-344-3072	
FILE:	WDR_Phase1.aprx

- PROJECT STUDY AREA
- EXISTING STRUCTURE
- PROPOSED STRUCTURE
- CULVERT
- NON-JURISDICTIONAL DITCH
- PERENNIAL STREAM
- INTERMITTENT STREAM
- EPHEMERAL STREAM
- PEM WETLAND
- WETLAND CONTINUES
- WETLAND DATA POINT
- UPLAND DATA POINT

BASE MAP: GOOGLE MAPS.
DATA SOURCES: TRC WETLAND DELINEATION COMPLETED NOVEMBER 7-8 & 11, 2024 AND NOVEMBER 12-13, 2025 AND MARCH 20, 2026.



1:2,400
1" = 200'

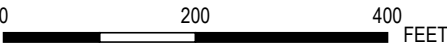

PROJECT: FIRSTENERGY SAMMIS-STAR 345KV REBUILD PROJECT: PHASE 1 JEFFERSON COUNTY, OH	
TITLE: DELINEATED RESOURCES MAP	
DRAWN BY: M. OPEL	PROJ. NO.: 630103
CHECKED BY: M. MOLNAR	FIGURE 5 (PAGE 15 OF 21)
APPROVED BY: B. FALKINBURG	
DATE: FEBRUARY 2026	
 1382 WEST NINTH STREET SUITE 400 CLEVELAND, OH 44113 PHONE: 216-344-3072	
FILE:	WDR_Phase1.aprx

